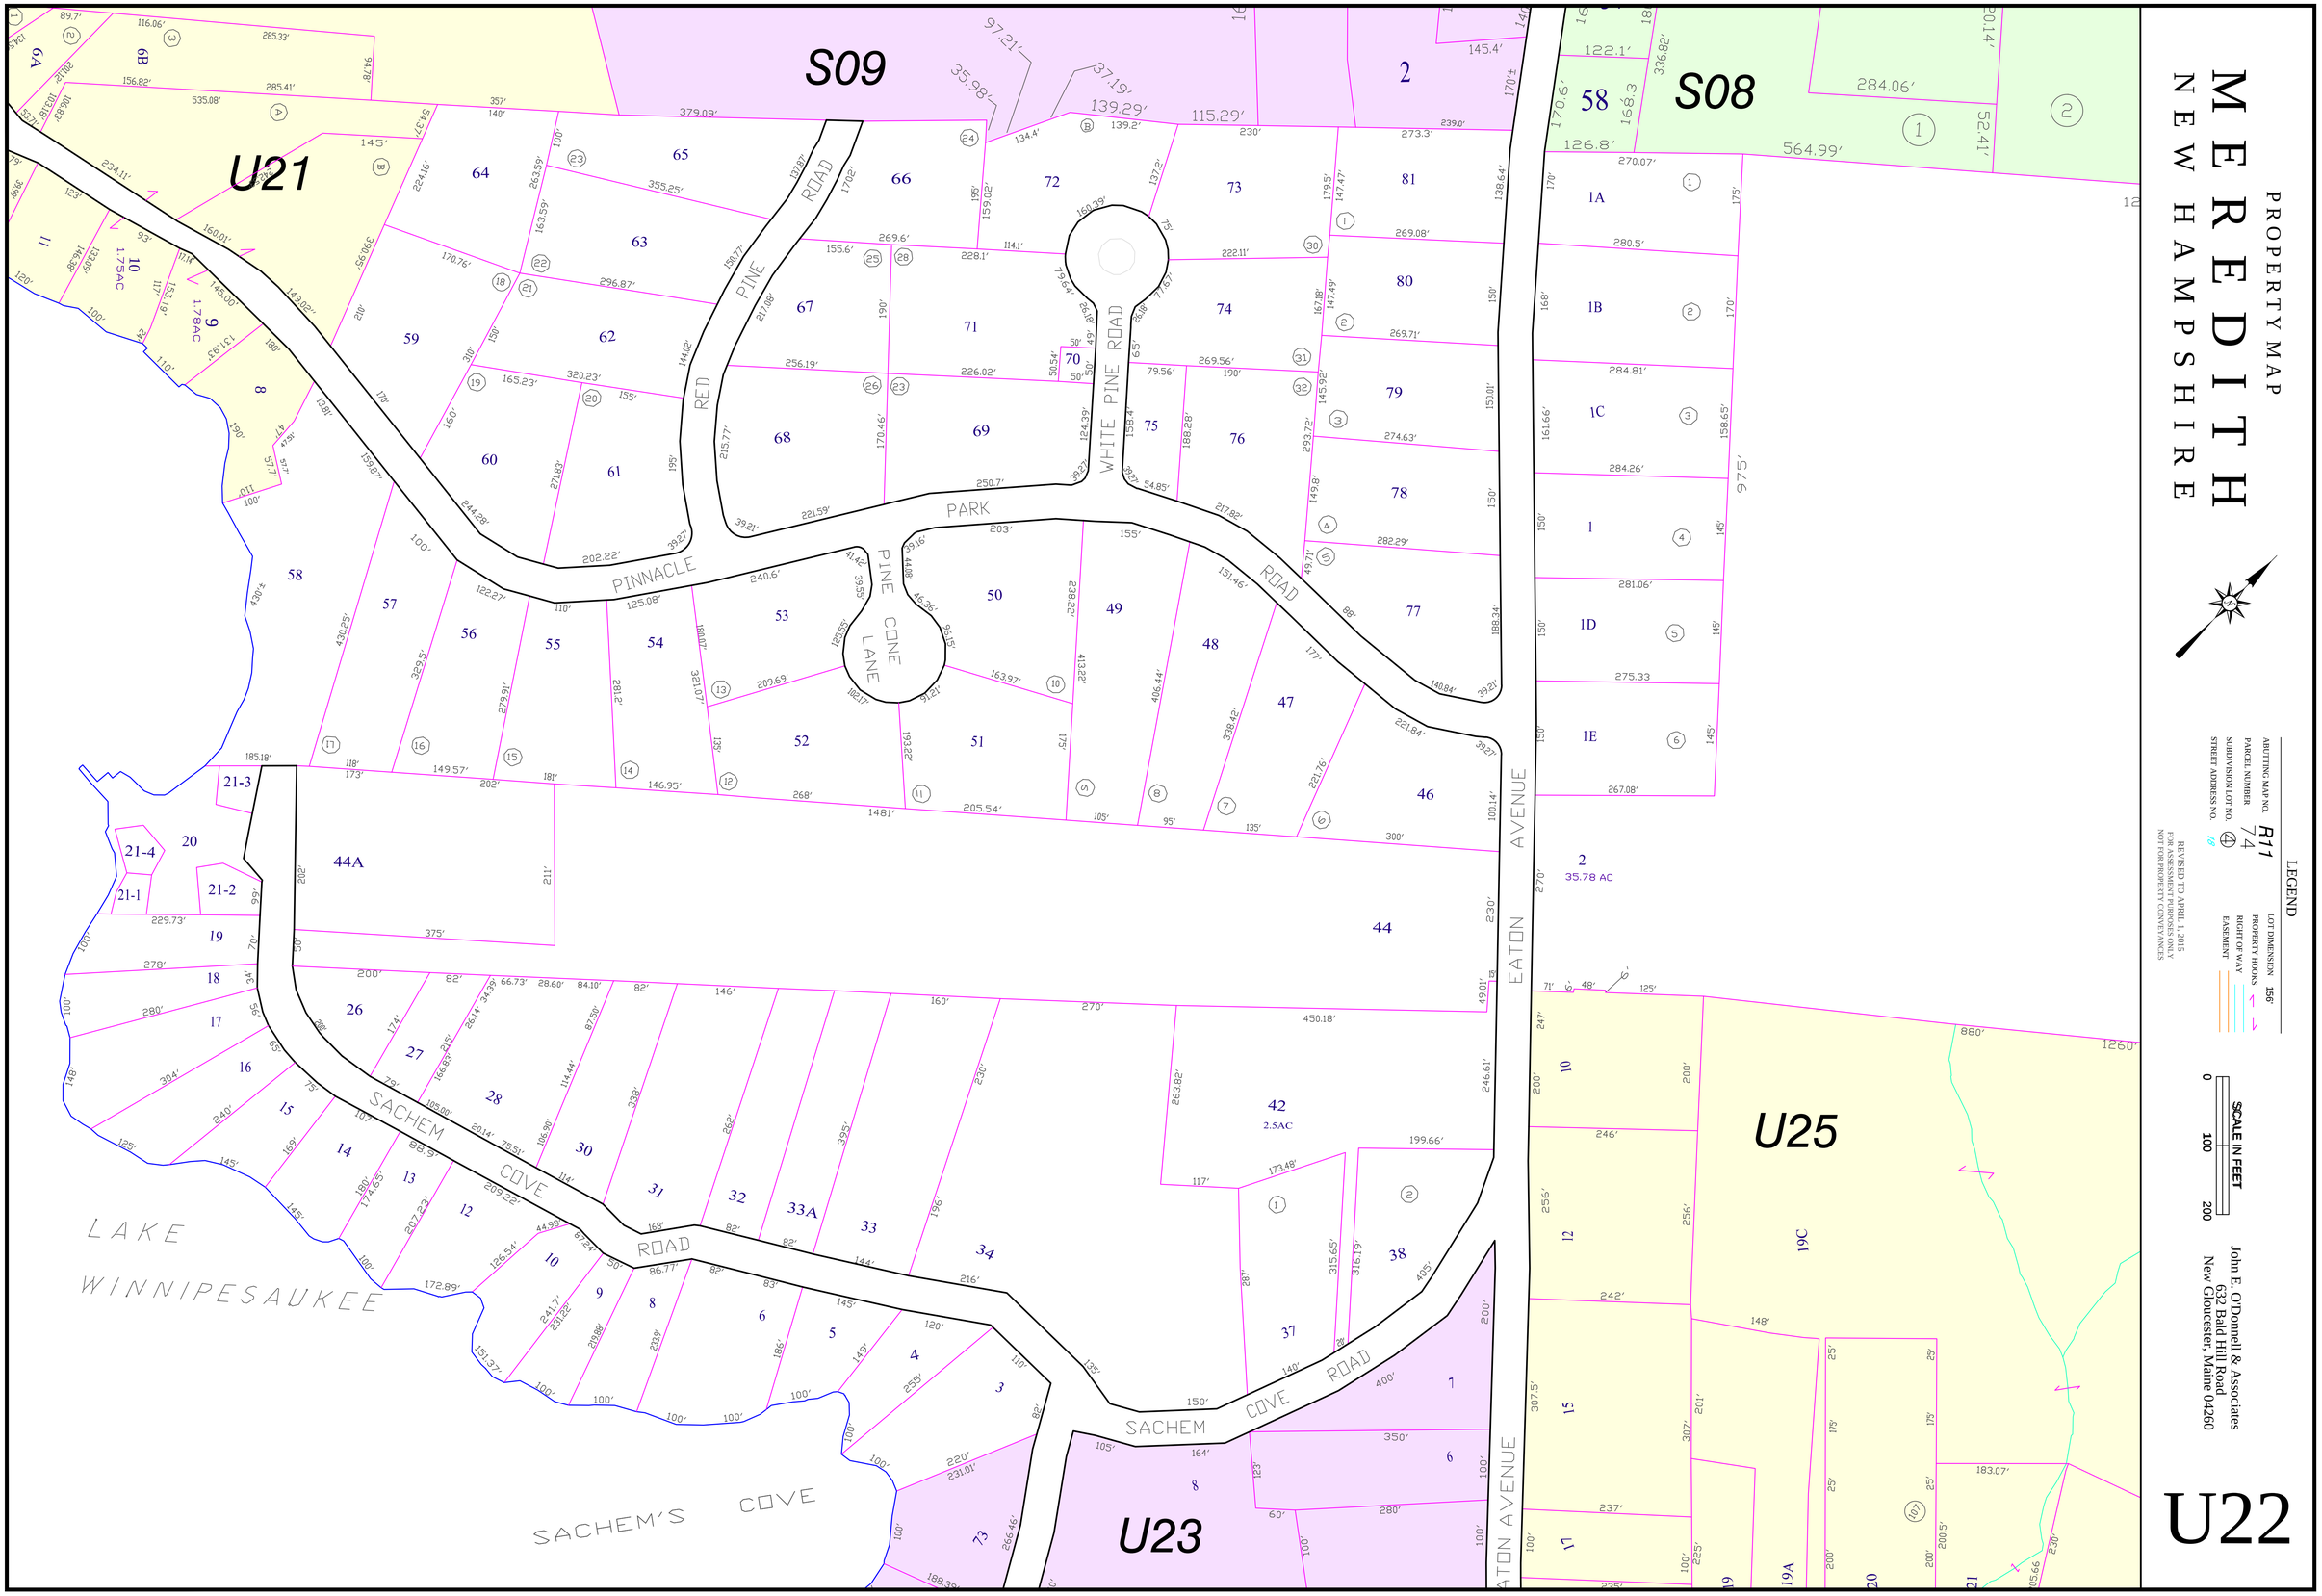
PROPERTY MAP
MEREDITH
NEW HAMPSHIRE
LEGEND
LOT DIMENSION 156'
PROPERTY HOOKS
RIGHT OF WAY
EASEMENT
ABUTTING MAP NO. R11
PARCEL NUMBER 74
SUBDIVISION LOT NO. 4
STREET ADDRESS NO. 82
REVISED TO APRIL 1, 2015
FOR ASSESSMENT PURPOSES ONLY
NOT FOR PROPERTY CONVEYANCES
SCALE IN FEET
0 100 200
John E. O'Donnell & Associates
632 Bald Hill Road
New Gloucester, Maine 04260
U22
S09
S08
U21
U23
U25
PINE CONE LANE
WHITE PINE ROAD
RED PINE ROAD
PINNACLE PARK ROAD
SACHEM COVE ROAD
EATON AVENUE
LAKE WINNIPESAUKEE
SACHEM'S COVE