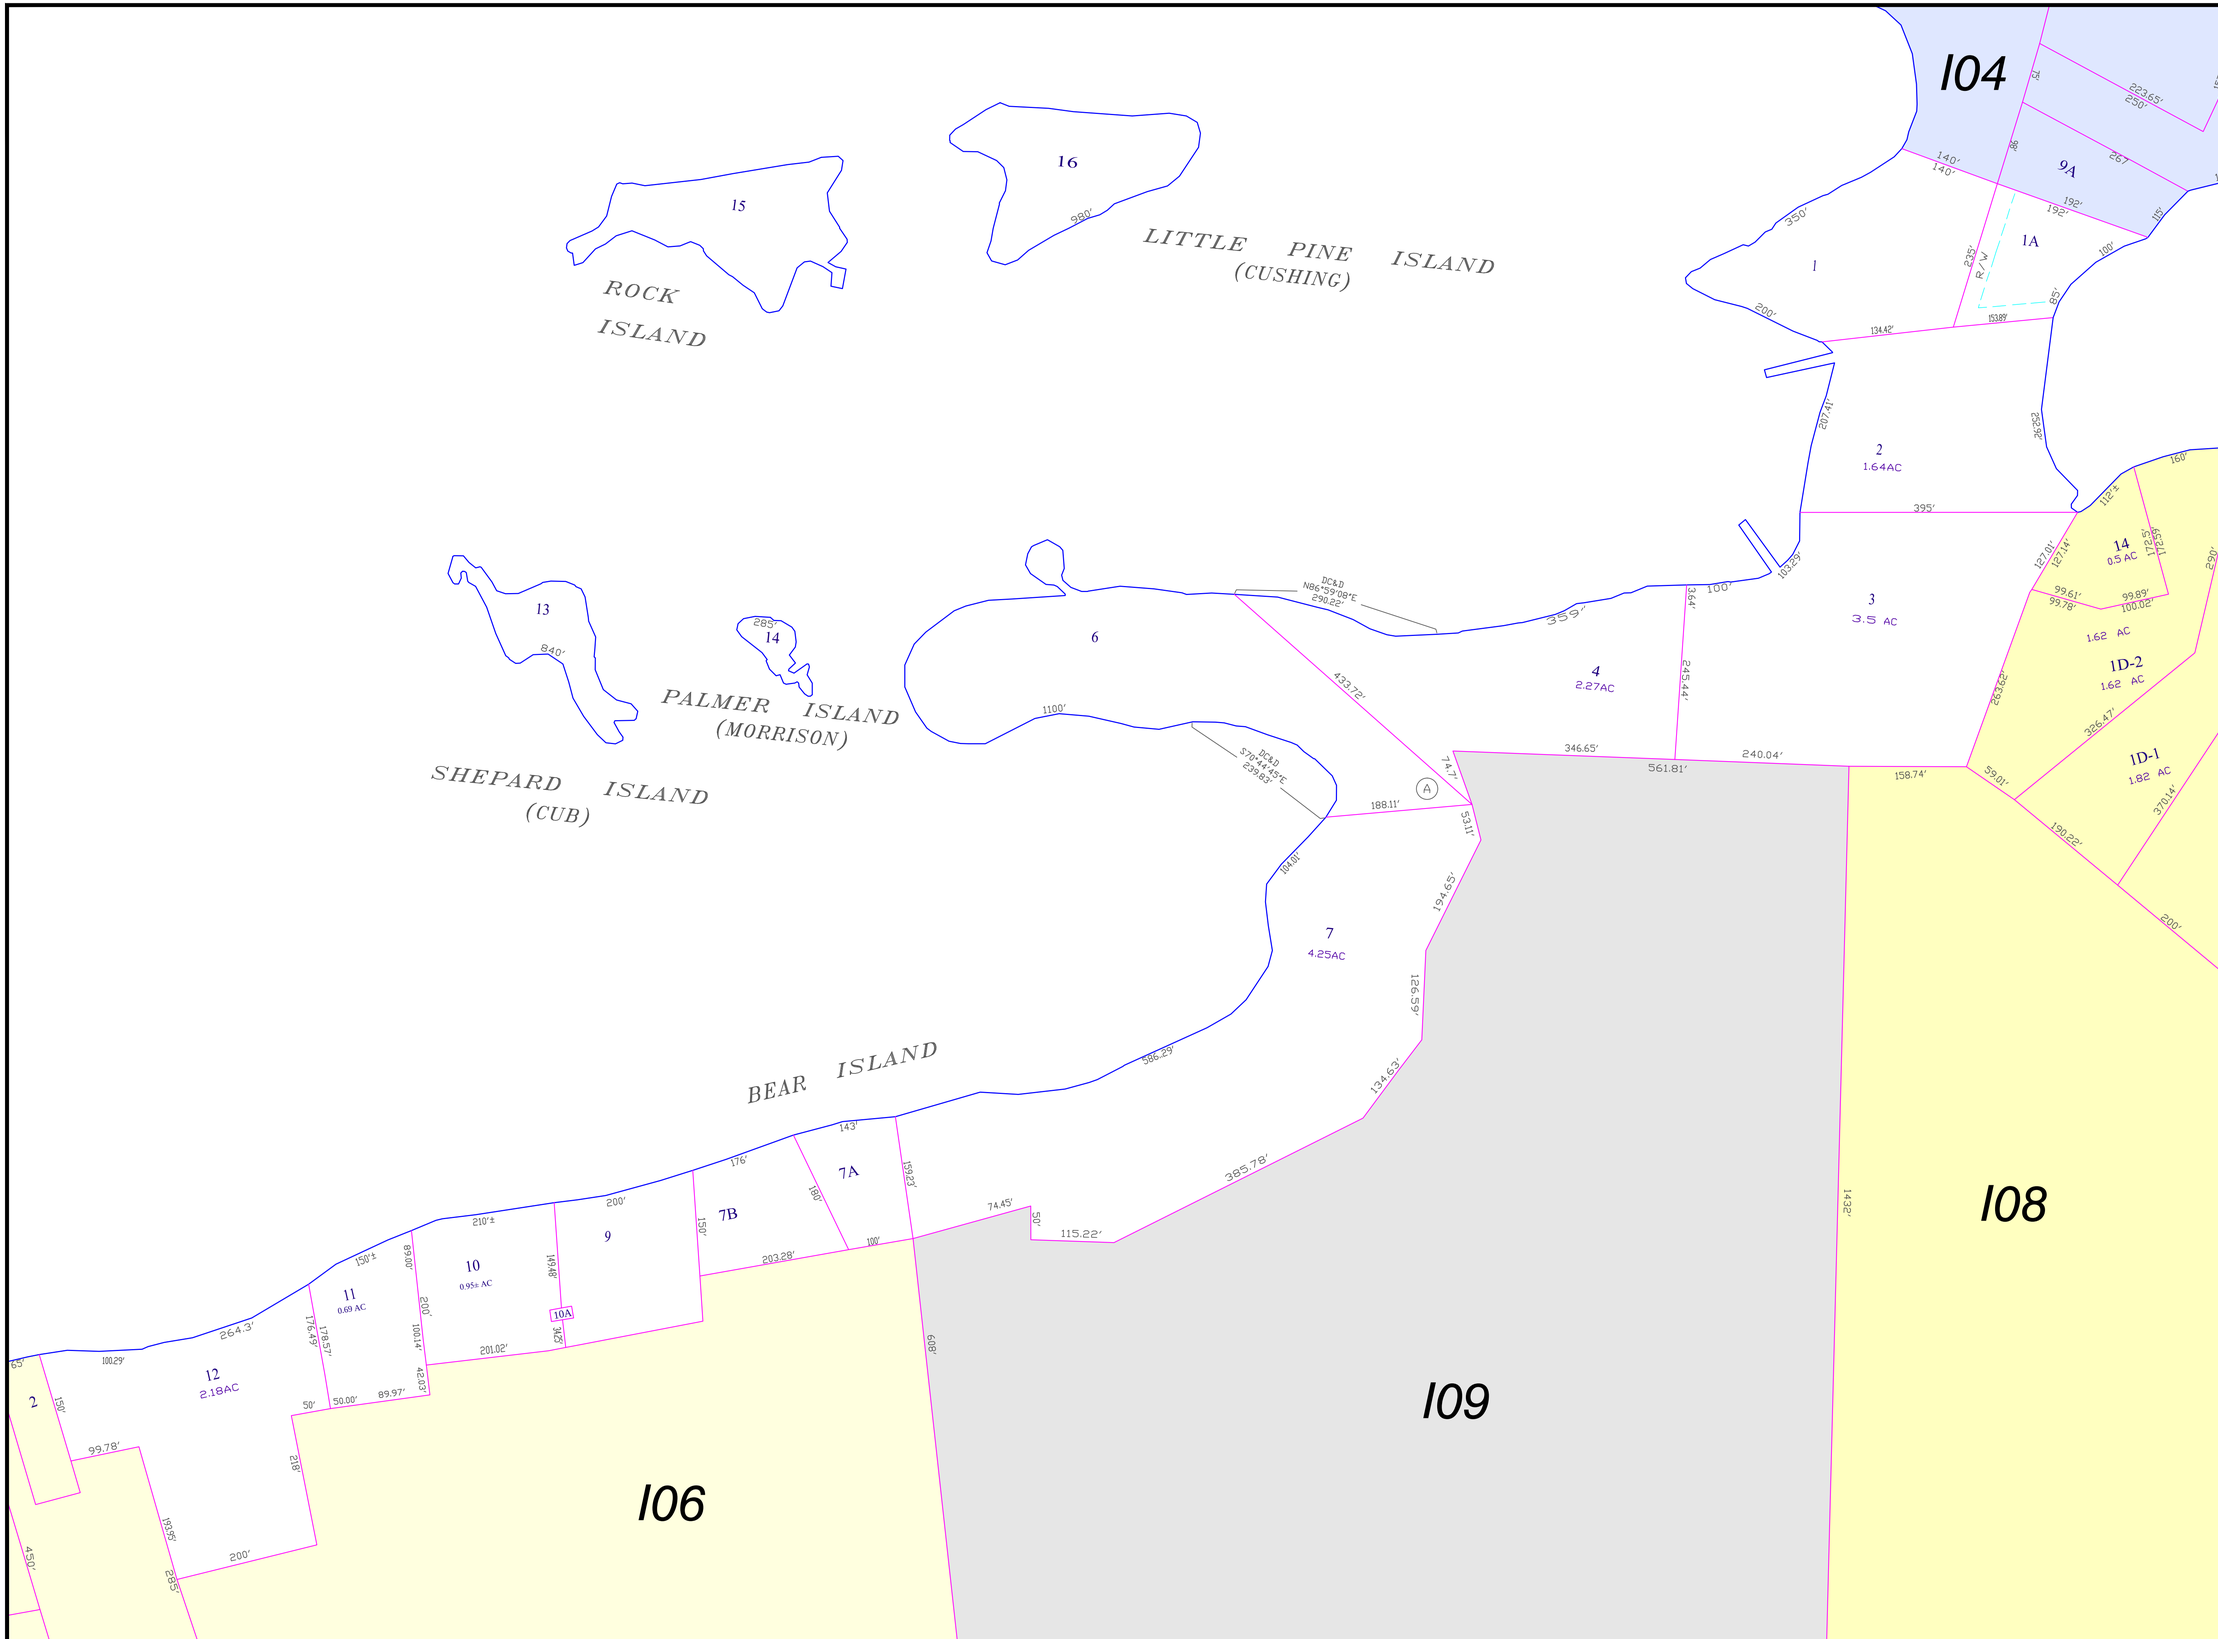
PROPERTY MAP
MEREDITH
NEW HAMPSHIRE
LEGEND
LOT DIMENSION
PROPERTY HOOKS
RIGHT OF WAY
EASEMENT
ABUTTING MAP NO. R11
PARCEL NUMBER 74
SUBDIVISION LOT NO. 4
STREET ADDRESS NO. 78
REVISED TO APRIL 1, 2015
FOR ASSESSMENT PURPOSES ONLY
NOT FOR PROPERTY CONVEYANCES
SCALE IN FEET
0 100 200
John E. O'Donnell & Associates
632 Bald Hill Road
New Gloucester, Maine 04260
I05
I04
I08
I09
I06
LITTLE PINE ISLAND
(CUSHING)
ROCK ISLAND
PALMER ISLAND
(MORRISON)
SHEPARD ISLAND
(CUB)
BEAR ISLAND
1
1A
2
1.64AC
3
3.5 AC
4
2.27AC
6
7
4.25AC
7A
7B
9
9A
10
0.95± AC
10A
11
0.69 AC
12
2.18AC
13
14
0.5 AC
14
15
16
1D-1
1.82 AC
1D-2
1.62 AC
1.62 AC
R/W