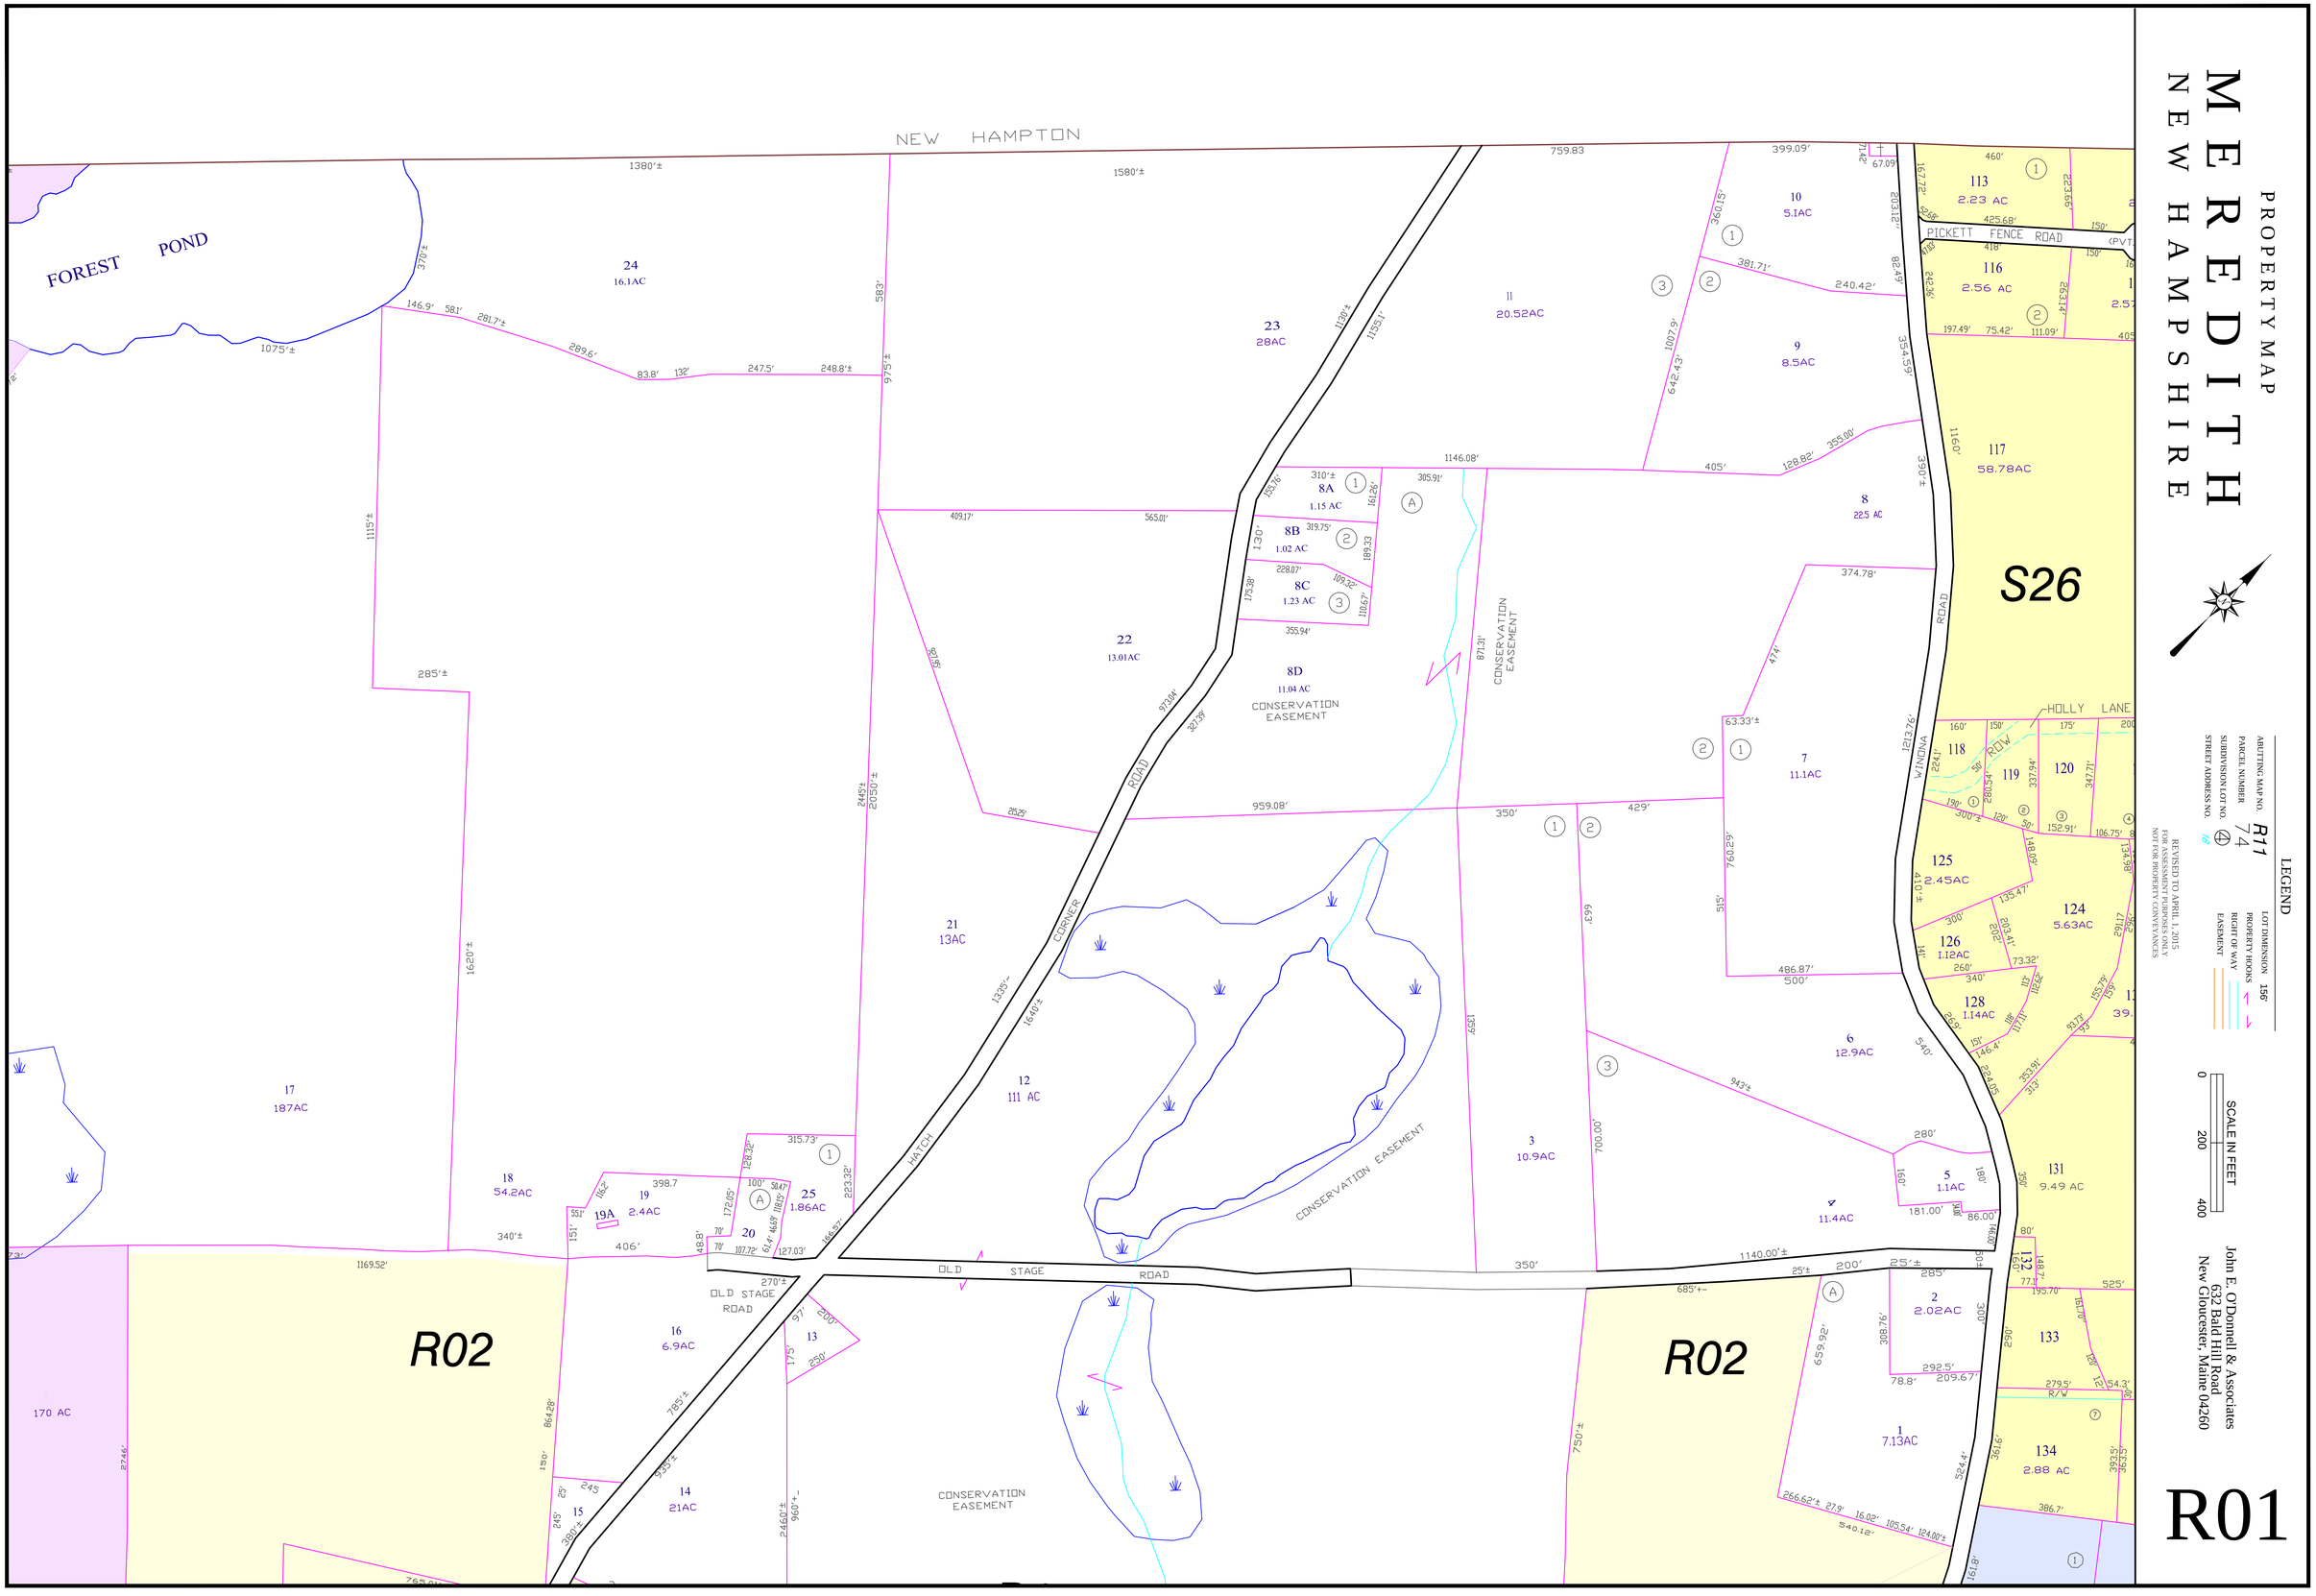
PROPERTY MAP
MEREDITH
NEW HAMPSHIRE
NEW HAMPTON
FOREST POND
PICKETT FENCE ROAD
HOLLY LANE
WINONA ROAD
OLD STAGE ROAD
HATCH CORNER ROAD
CONSERVATION EASEMENT
S26
R02
R01
LEGEND
ABUTTING MAP NO. R11
PARCEL NUMBER 74
SUBDIVISION LOT NO. 4
STREET ADDRESS NO. 78
LOT DIMENSION 156'
PROPERTY HOOKS
RIGHT OF WAY
EASEMENT
REVISED TO APRIL 1, 2015
FOR ASSESSMENT PURPOSES ONLY
NOT FOR PROPERTY CONVEYANCES
SCALE IN FEET
0 200 400
John E. O'Donnell & Associates
632 Bald Hill Road
New Gloucester, Maine 04260