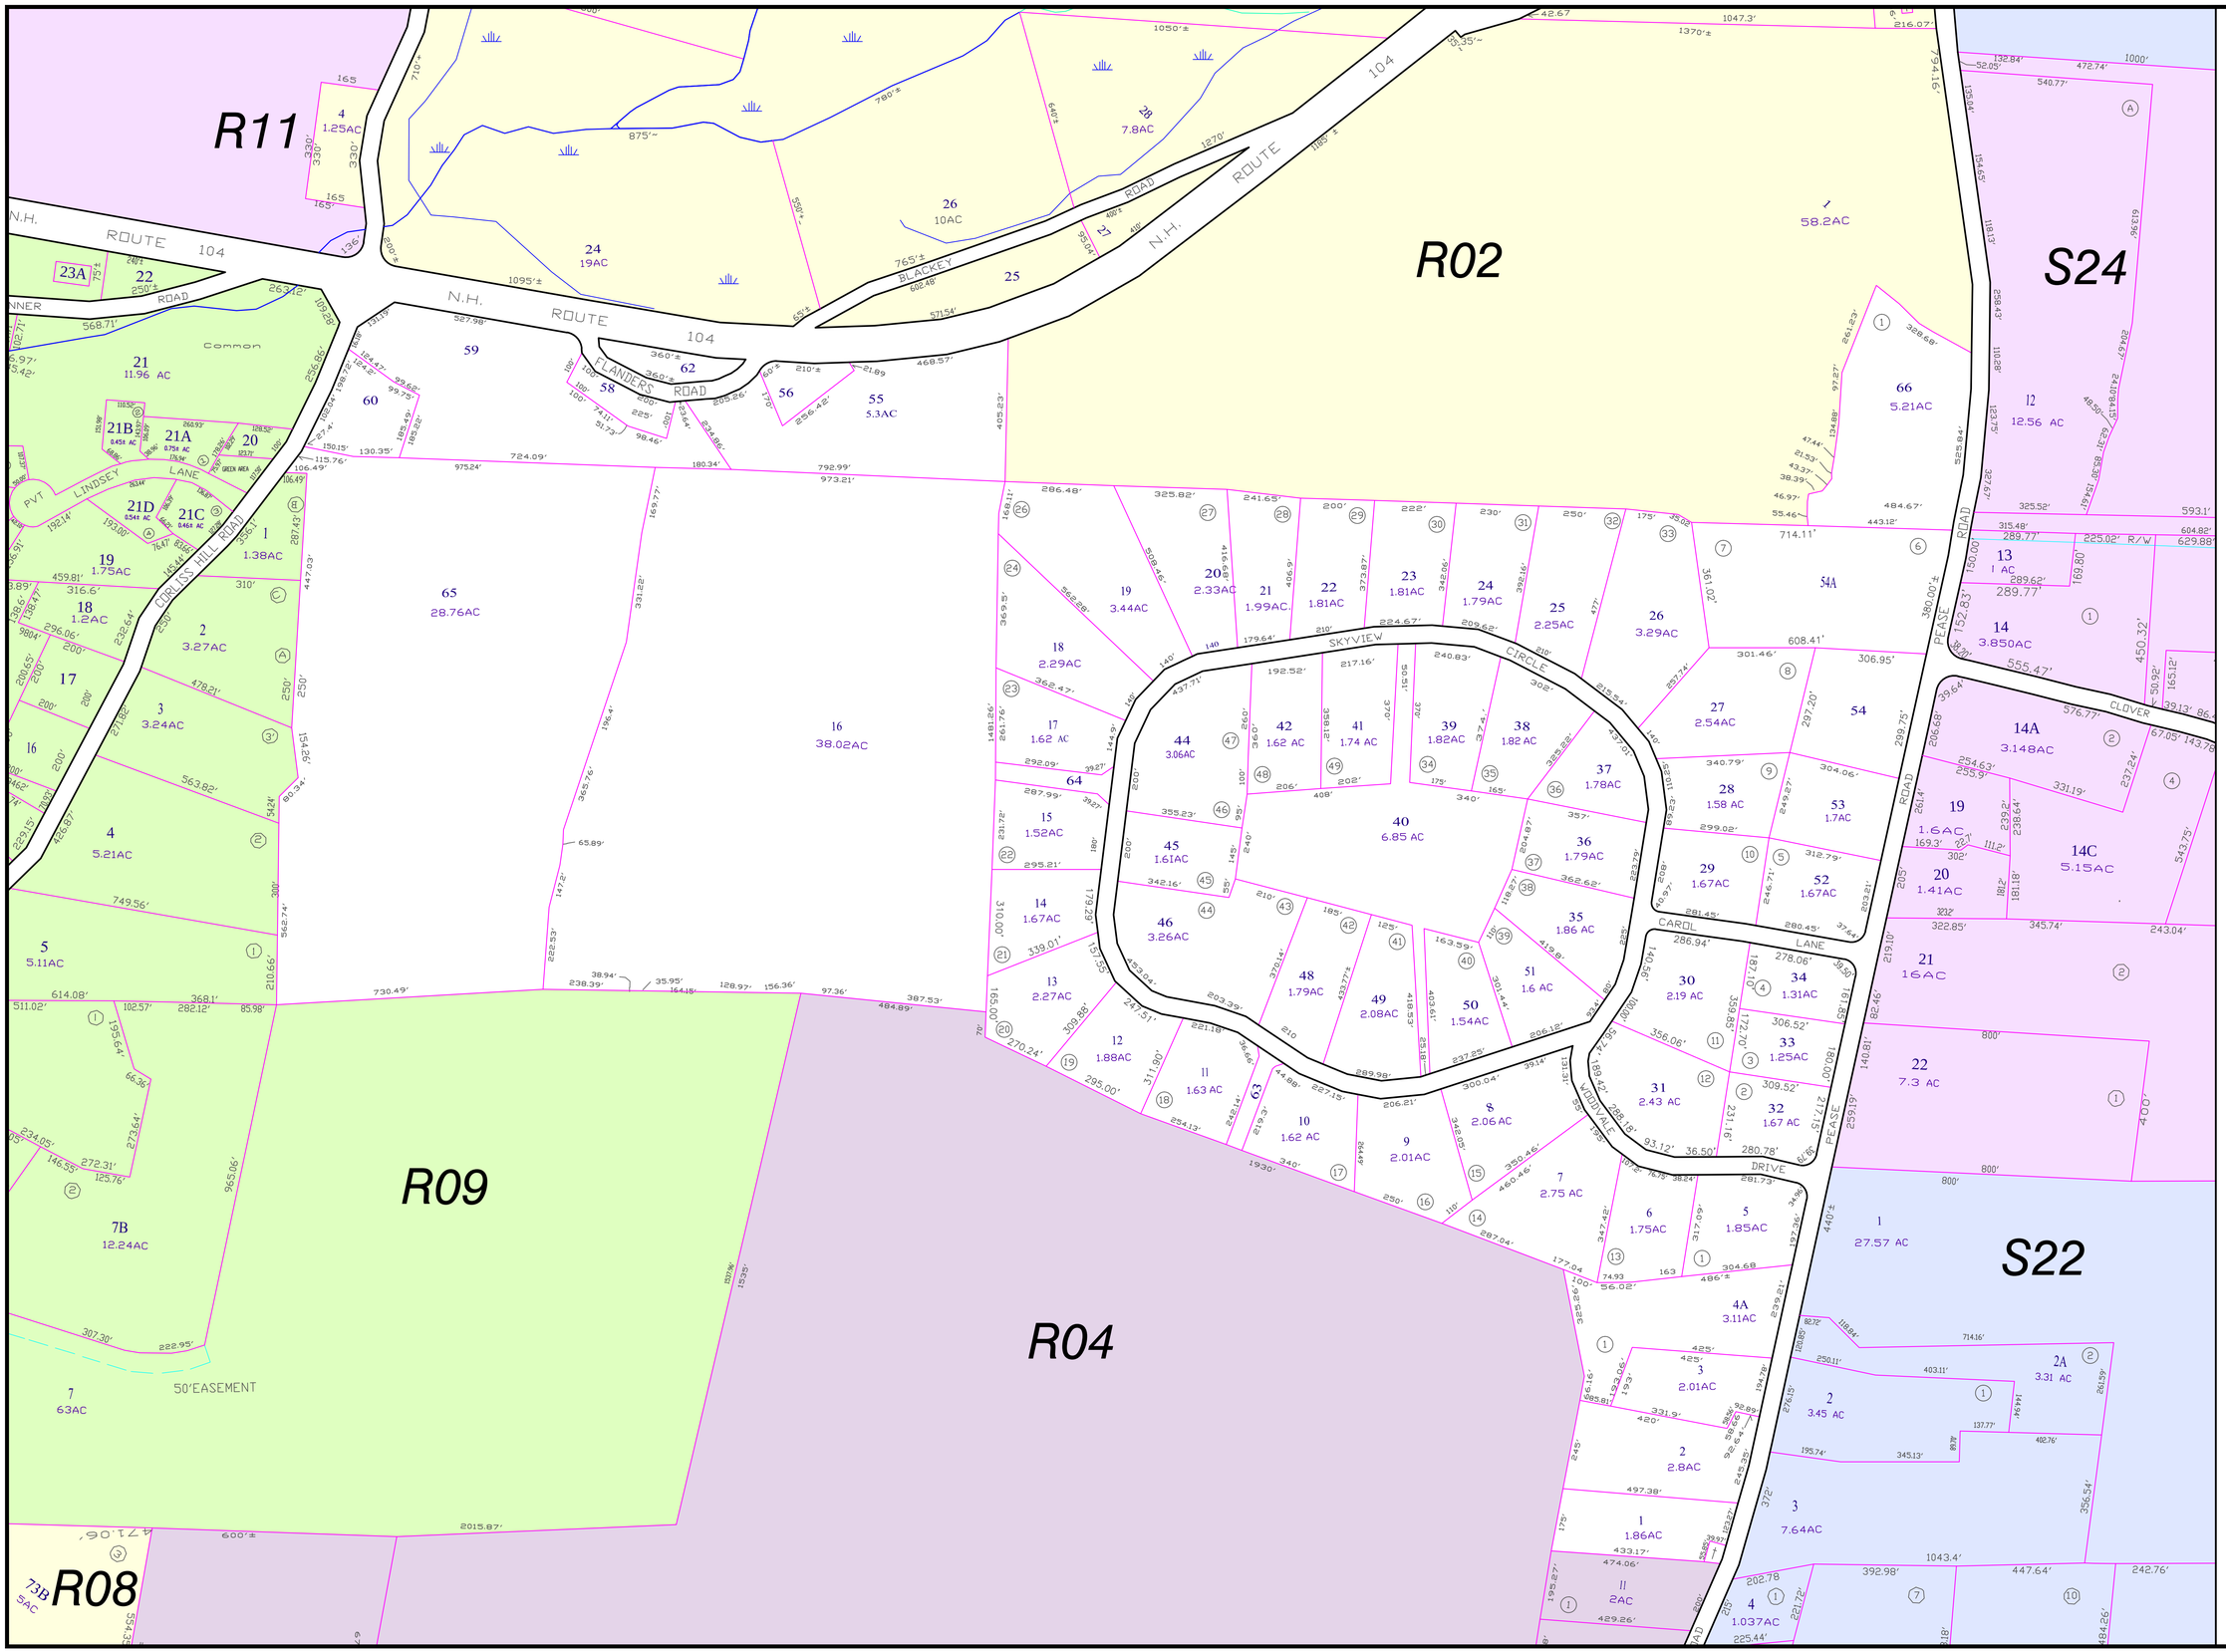

PROPERTY MAP
MEREDITH
NEW HAMPSHIRE
LEGEND
ABUTTING MAP NO. R11
PARCEL NUMBER 74
SUBDIVISION LOT NO.
STREET ADDRESS NO.
LOT DIMENSION 156'
PROPERTY HOOKS
RIGHT OF WAY
EASEMENT
REVISED TO APRIL 1, 2015
FOR ASSESSMENT PURPOSES ONLY
NOT FOR PROPERTY CONVEYANCES
SCALE IN FEET
0 200 400
John E. O'Donnell & Associates
632 Bald Hill Road
New Gloucester, Maine 04260
R03
R11
R02
S24
R09
R04
S22
R08
N.H. ROUTE 104
FLANDERS ROAD
BLACKEY ROAD
CORLISS HILL ROAD
PVT LINDSEY LANE
SKYVIEW CIRCLE
CAROL LANE
WOODVALE DRIVE
PEASE ROAD
CLOVER
50' EASEMENT