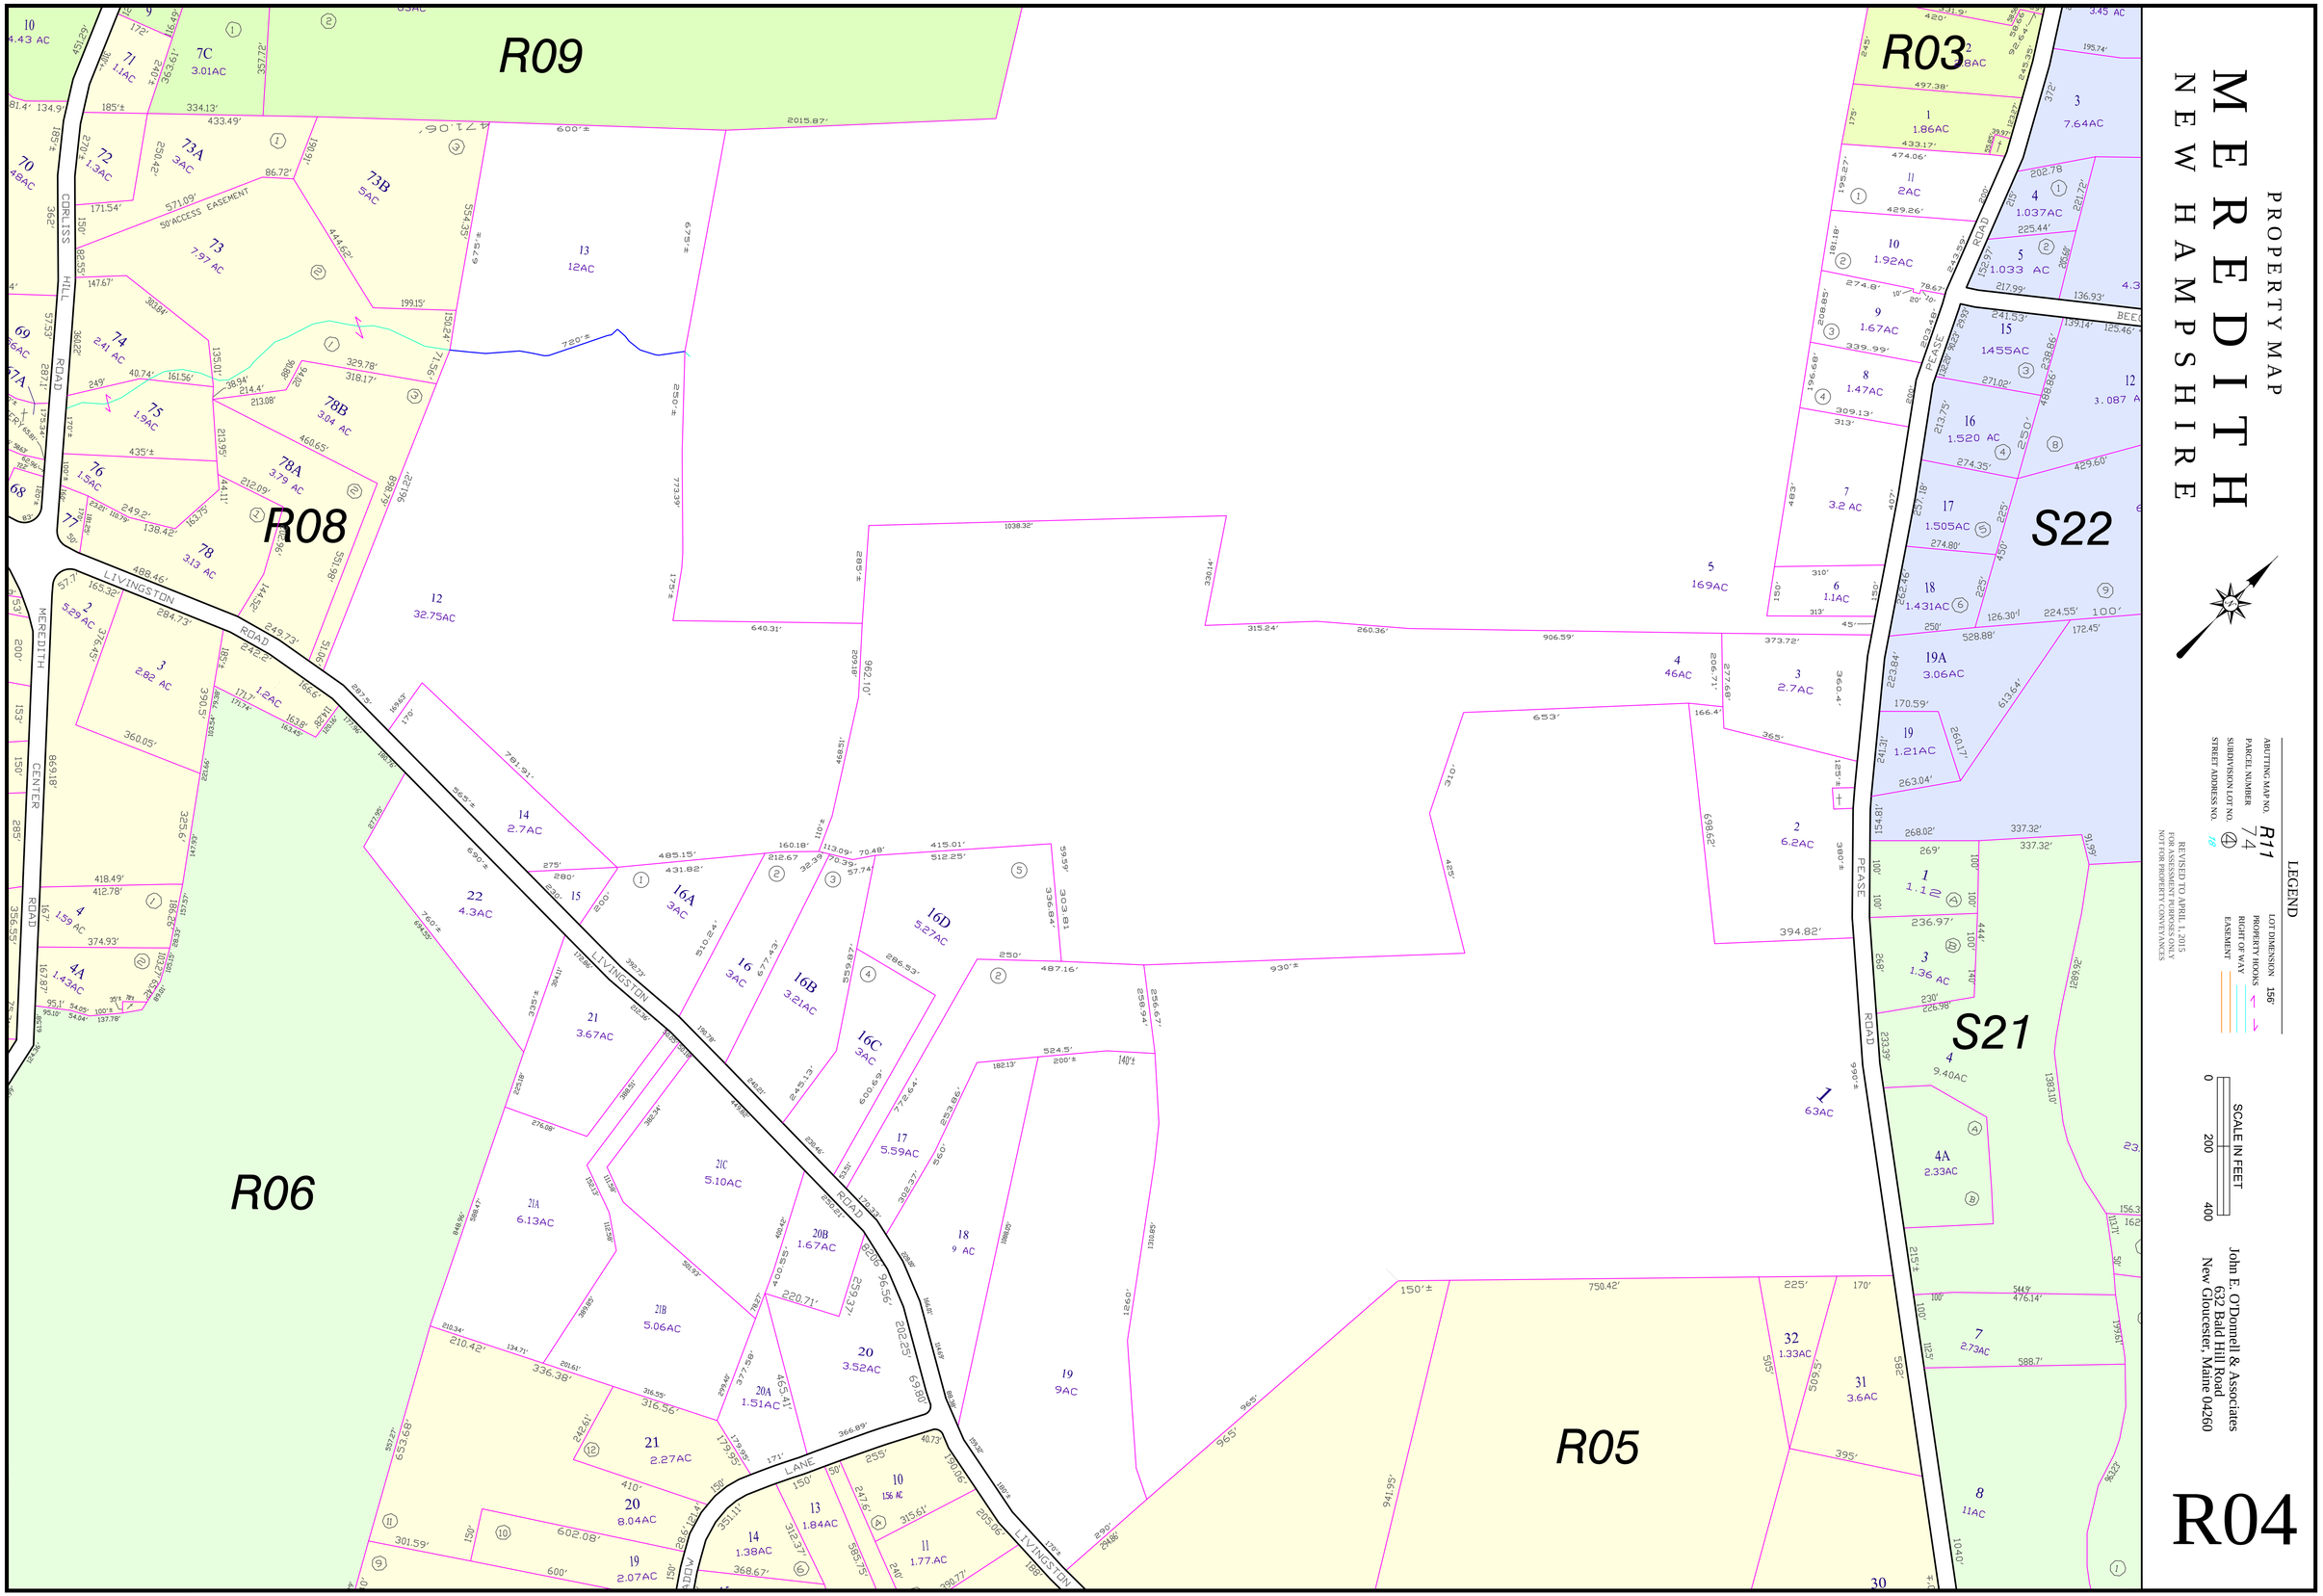
PROPERTY MAP
MEREDITH
NEW HAMPSHIRE
R09
R03
R08
S22
S21
R06
R05
R04
CORLISS HILL ROAD
LIVINGSTON ROAD
MEREDITH CENTER ROAD
PEASE ROAD
LIVINGSTON LANE
ABUTTING MAP NO. R11
PARCEL NUMBER 74
SUBDIVISION LOT NO. 4
STREET ADDRESS NO. 18
REVISED TO APRIL 1, 2015
FOR ASSESSMENT PURPOSES ONLY
NOT FOR PROPERTY CONVEYANCES
LEGEND
LOT DIMENSION 156'
PROPERTY HOOKS
RIGHT OF WAY
EASEMENT
SCALE IN FEET
0 200 400
John E. O'Donnell & Associates
632 Bald Hill Road
New Gloucester, Maine 04260