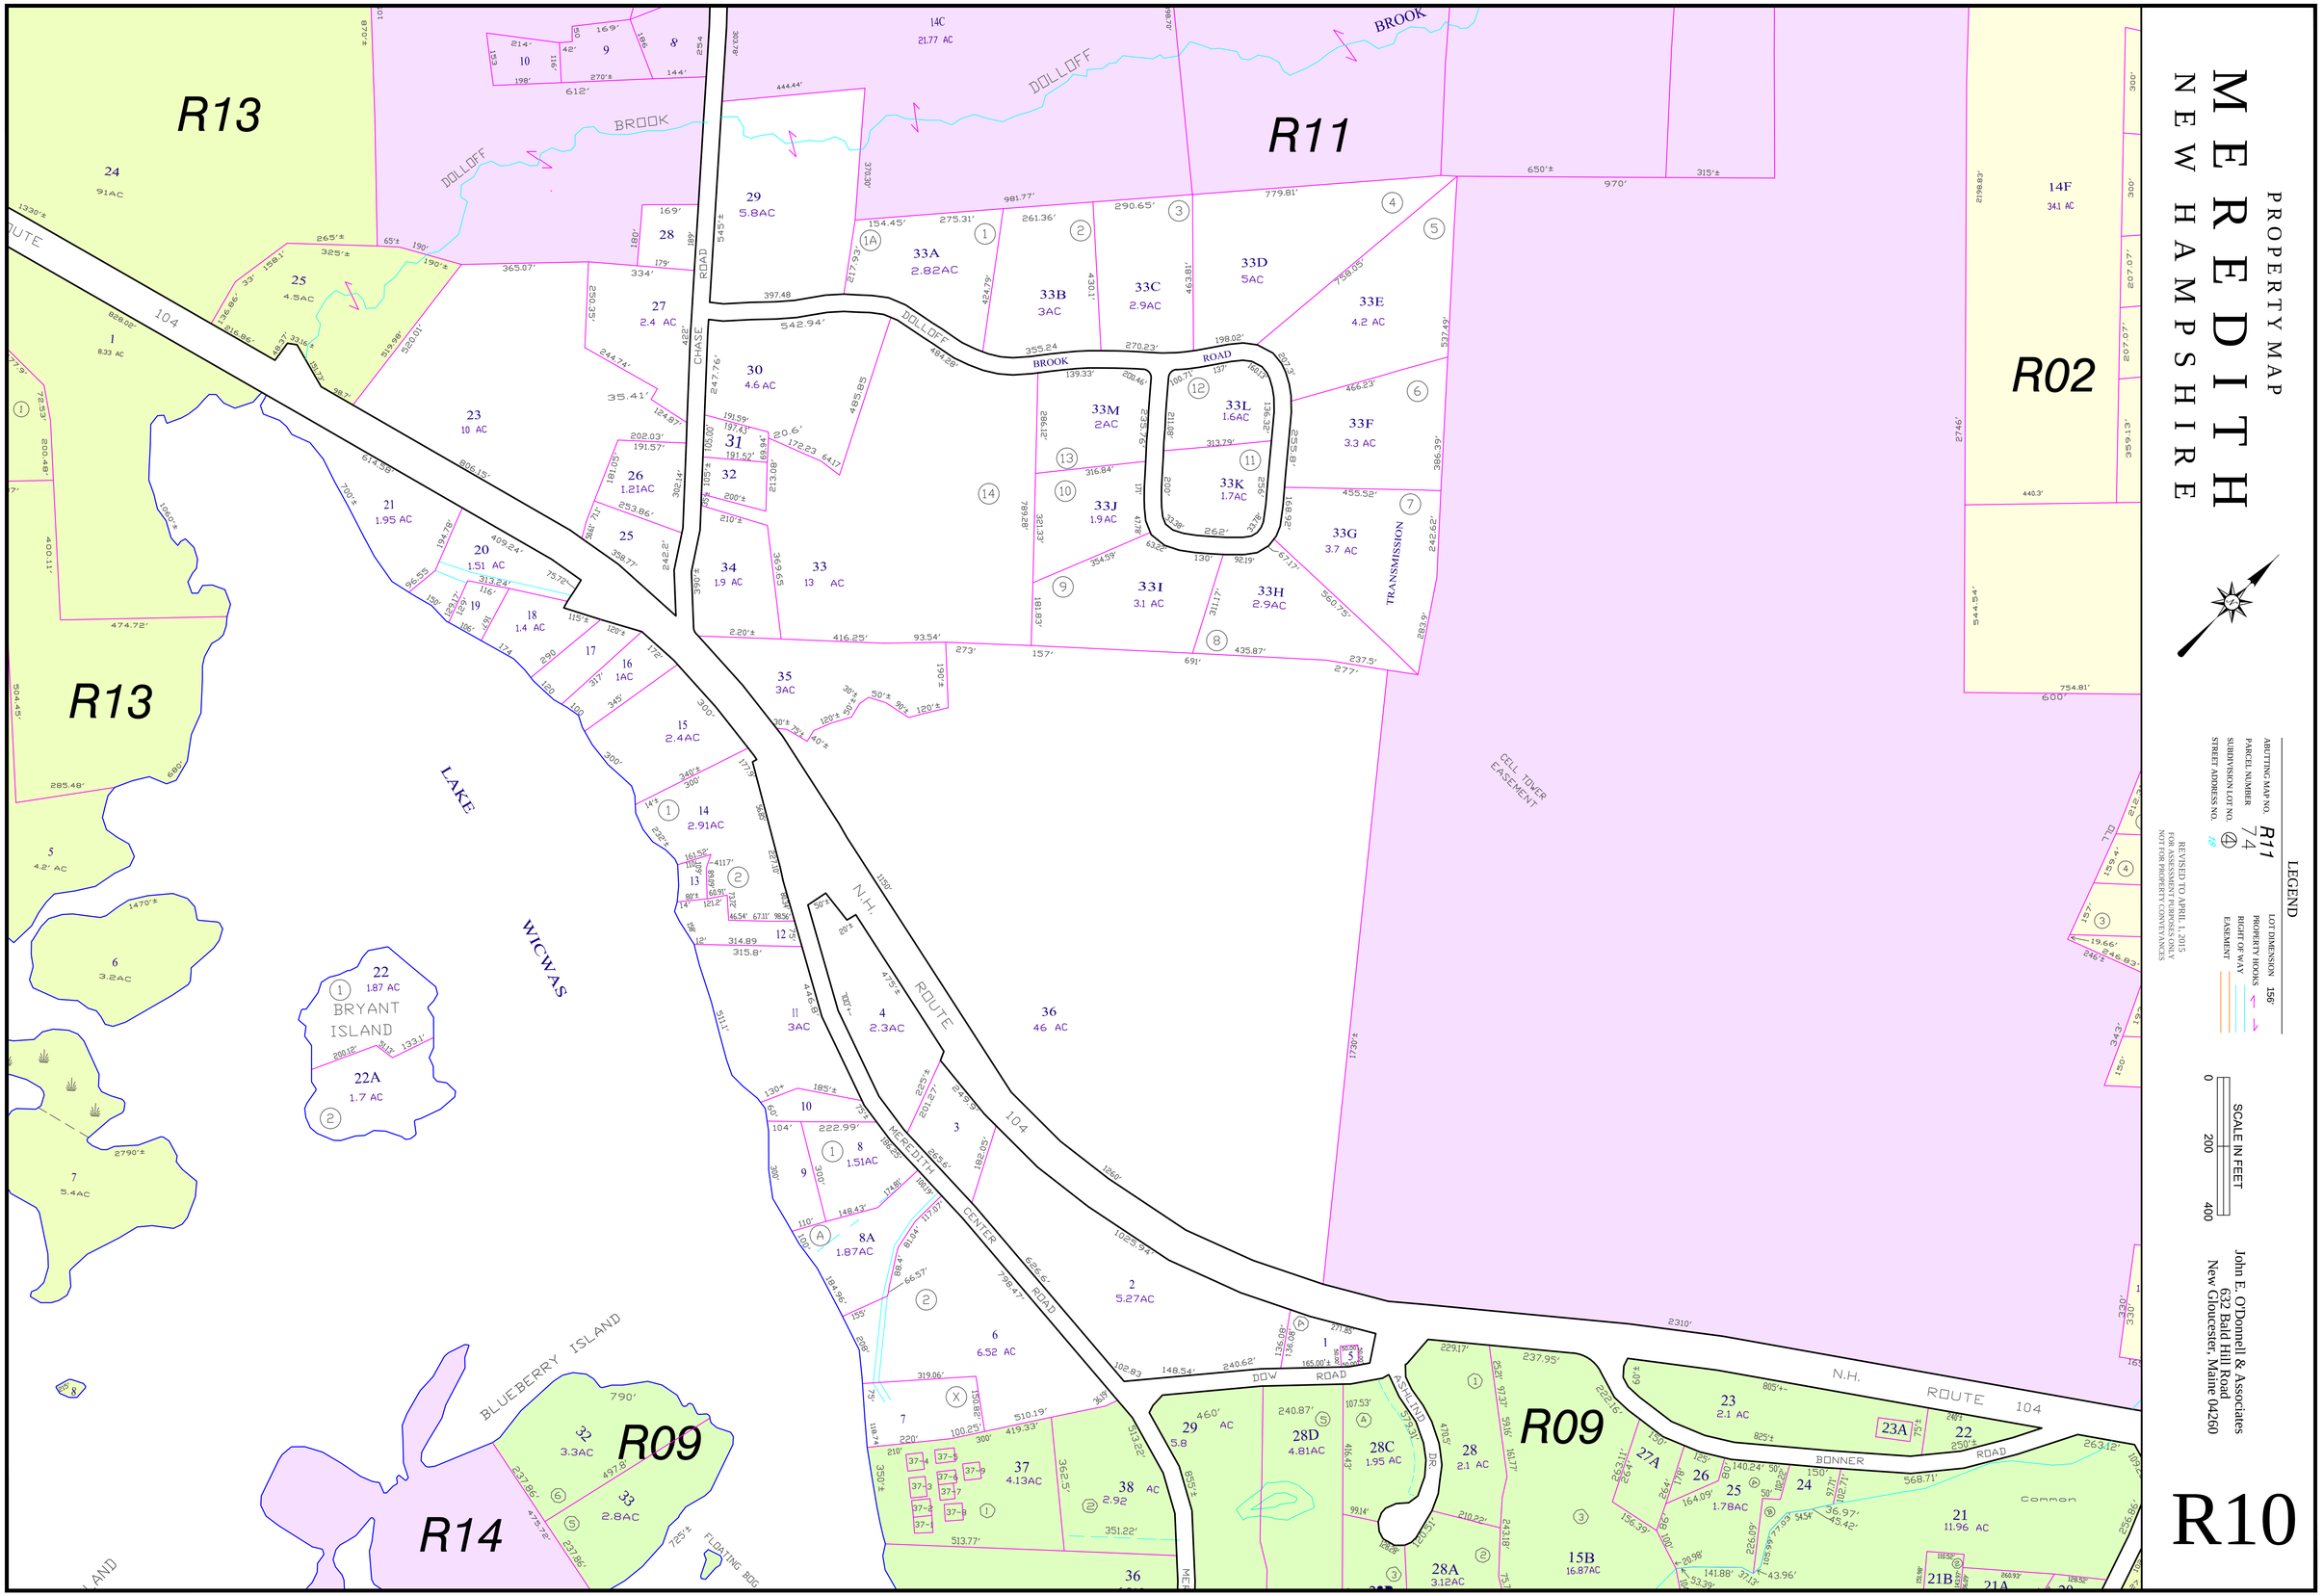
PROPERTY MAP
MEREDITH
NEW HAMPSHIRE
R10
R11
R13
R02
R09
R14
DOLLOFF BROOK
CHASE ROAD
DOLLOFF BROOK ROAD
TRANSMISSION
CELL TOWER EASEMENT
N.H. ROUTE 104
LAKE WICWAS
BRYANT ISLAND
BLUEBERRY ISLAND
FLOATING BOG
CENTER ROAD
DOW ROAD
ASHLAND DR
BONNER ROAD
Common
LEGEND
LOT DIMENSION 156'
PROPERTY HOOKS
RIGHT OF WAY
EASEMENT
ABUTTING MAP NO. R11
PARCEL NUMBER 74
SUBDIVISION LOT NO. 4
STREET ADDRESS NO. 88
REVISED TO APRIL 1, 2015
FOR ASSESSMENT PURPOSES ONLY
NOT FOR PROPERTY CONVEYANCES
SCALE IN FEET
0 200 400
John E. O'Donnell & Associates
632 Bald Hill Road
New Gloucester, Maine 04260