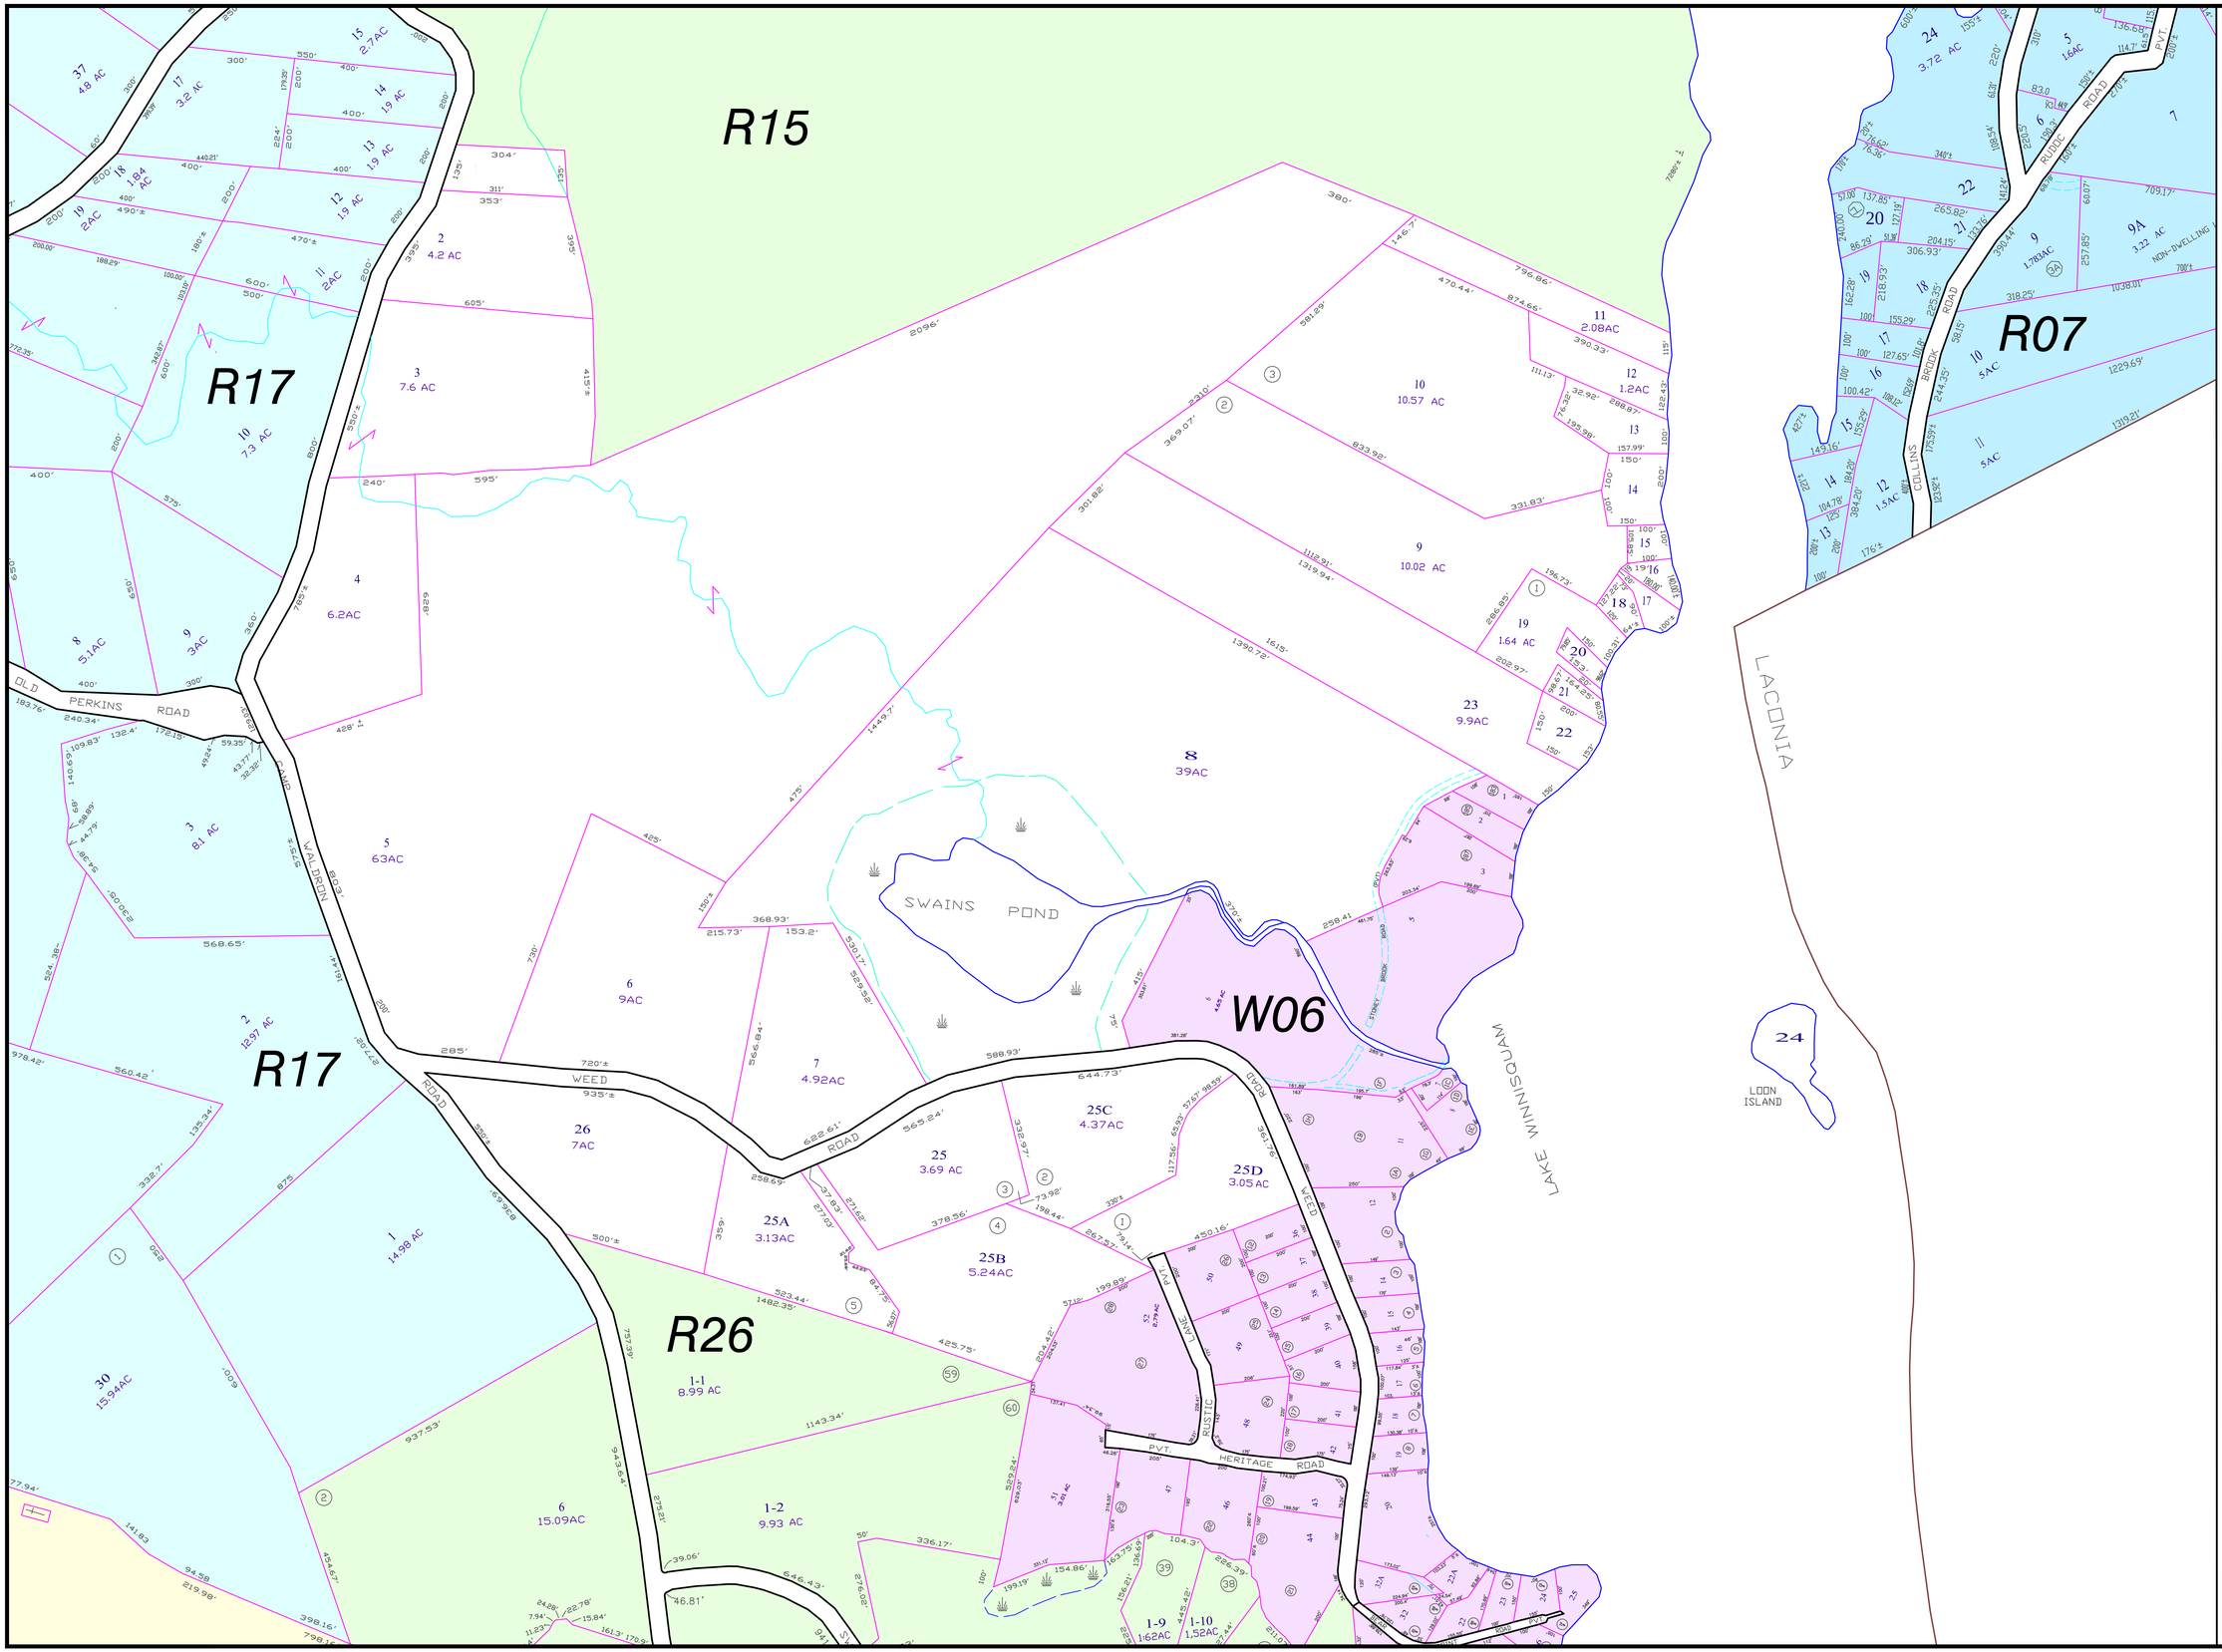
R15
R17
R07
W06
R26
R16
OLD PERKINS ROAD
WALDRON ROAD
WEED ROAD
RUSTIC ROAD
PVT. HERITAGE ROAD
SWAINS POND
LAKE WINNISQUAM
LACONIA
LOON ISLAND
PROPERTY MAP
MEREDITH
NEW HAMPSHIRE
LEGEND
LOT DIMENSION
PROPERTY HOOKS
RIGHT OF WAY
EASEMENT
SCALE IN FEET
0
200
400
ABUTTING MAP NO. R11
PARCEL NUMBER 74
SUBDIVISION LOT NO. 4
STREET ADDRESS NO. 18
REVISED TO APRIL 1, 2015
FOR ASSESSMENT PURPOSES ONLY
NOT FOR PROPERTY CONVEYANCES
John E. O'Donnell & Associates
632 Bald Hill Road
New Gloucester, Maine 04260