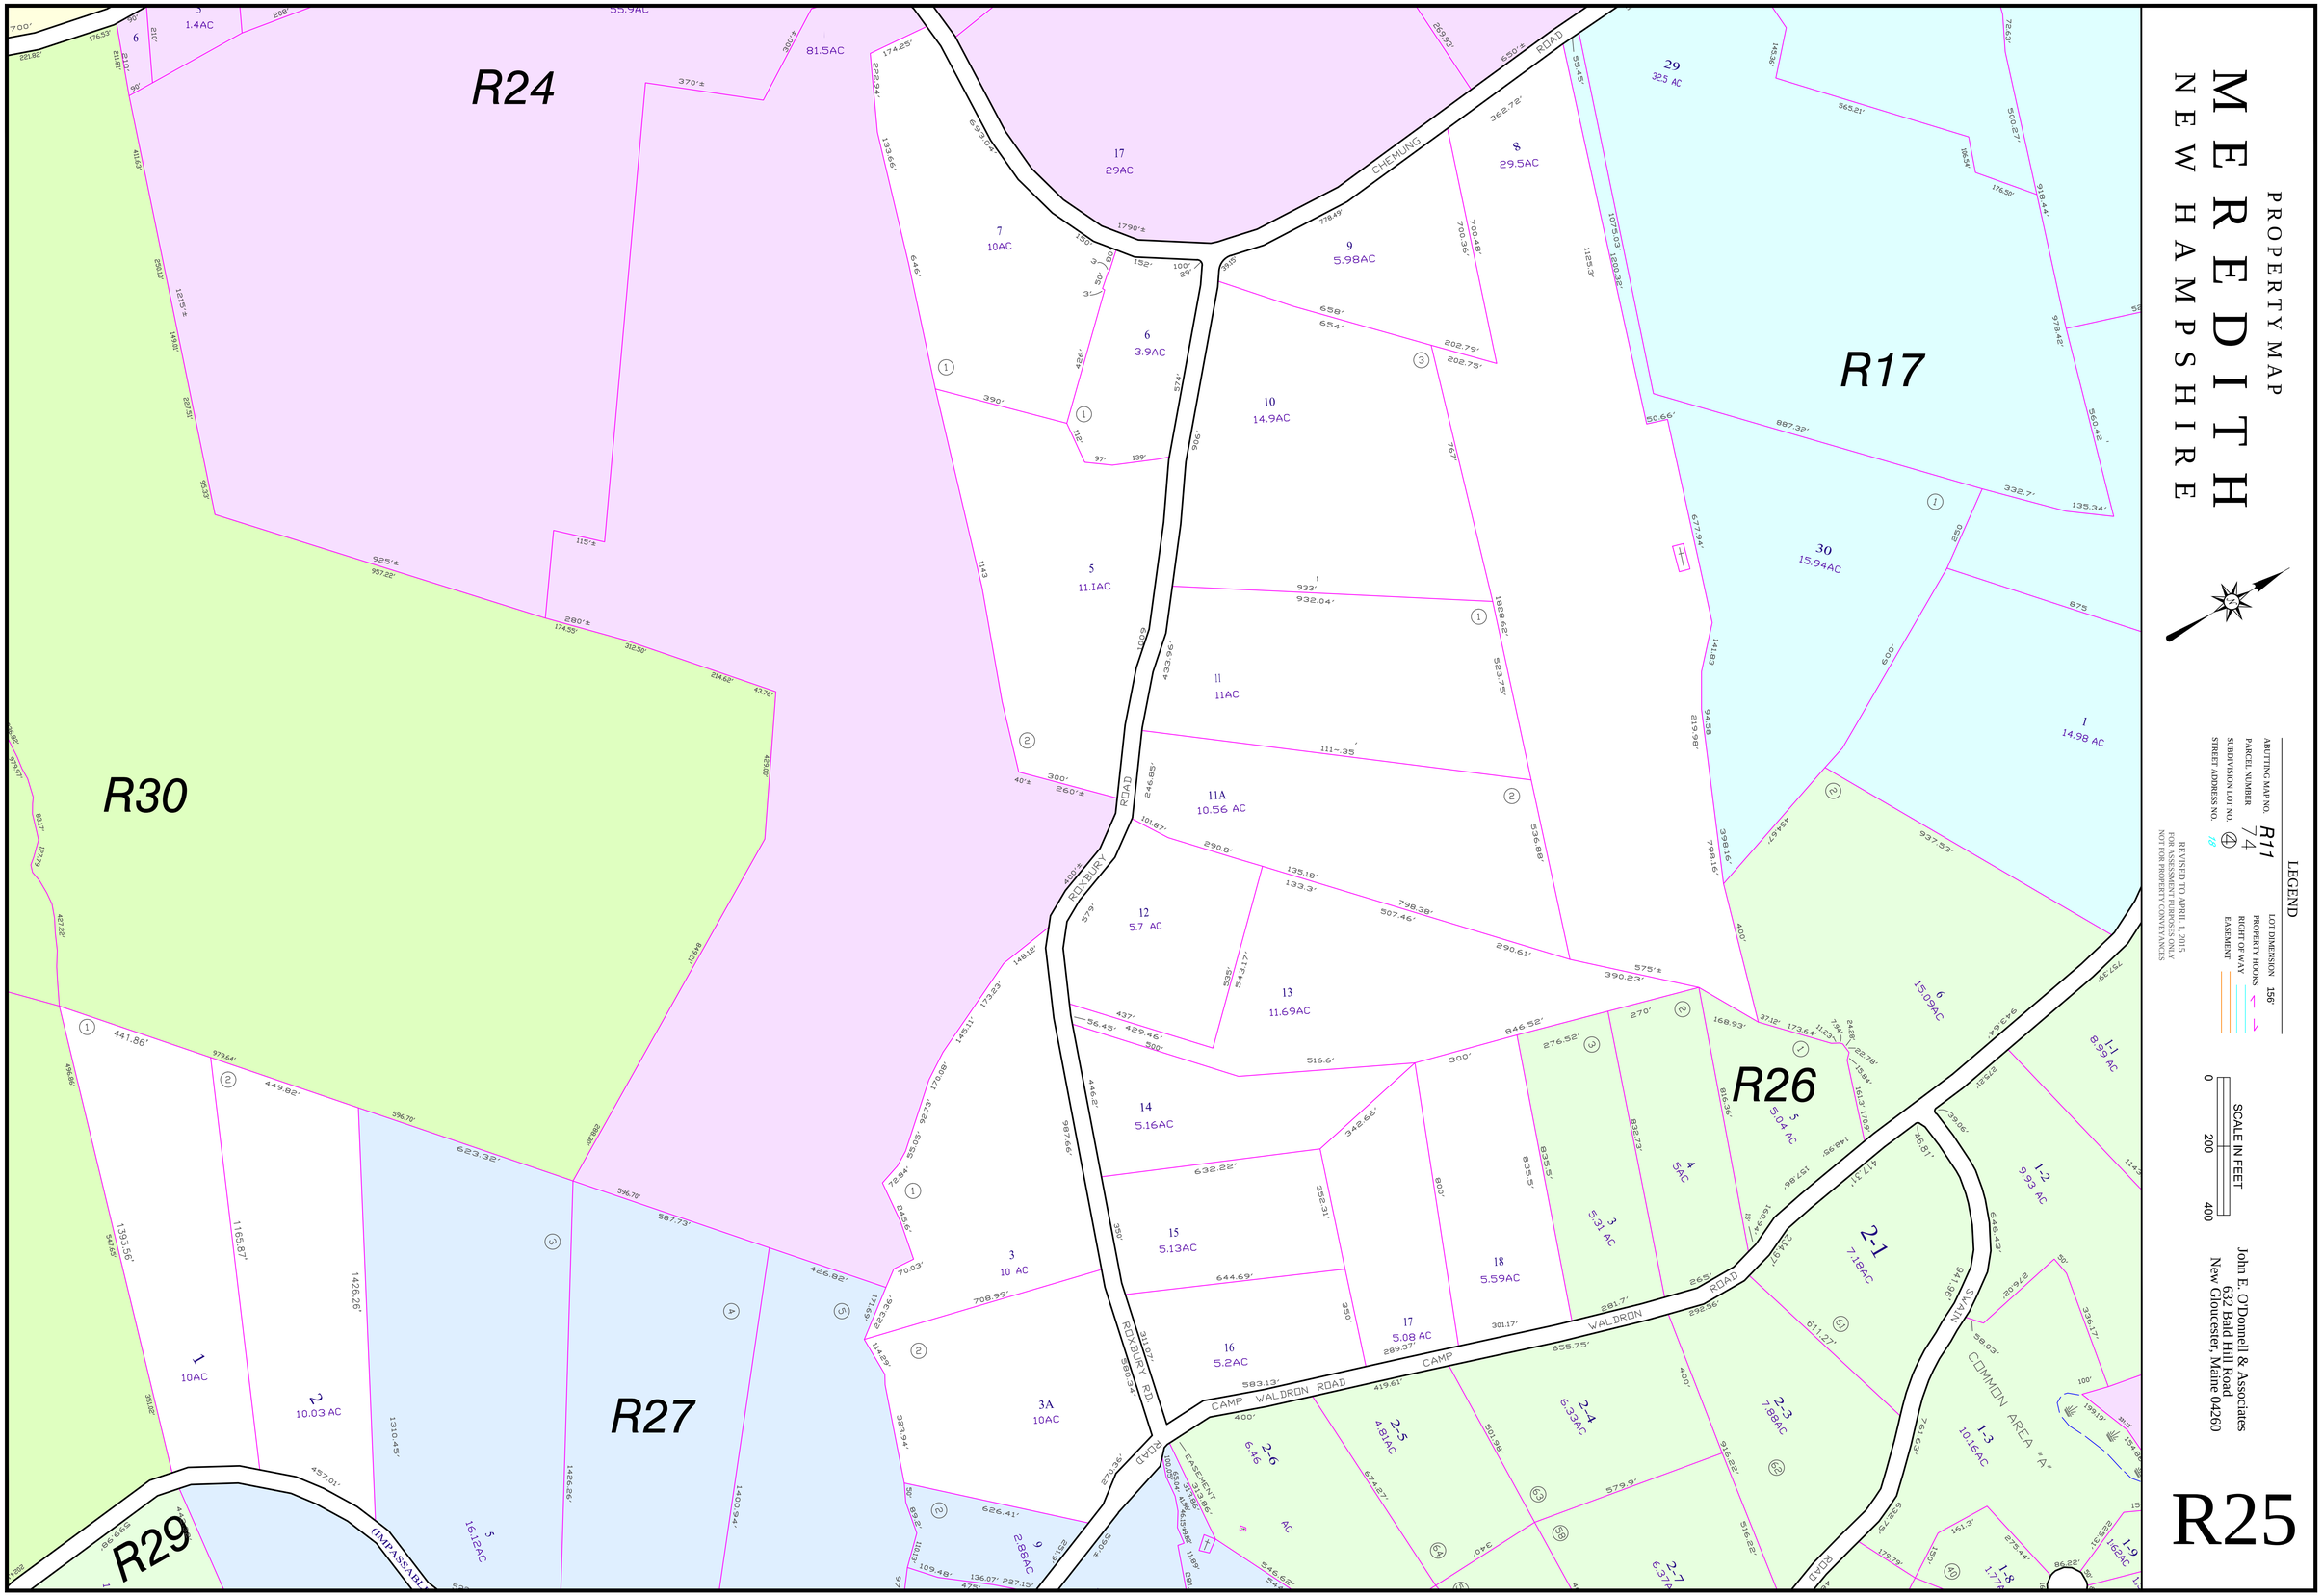

PROPERTY MAP
MEREDITH
NEW HAMPSHIRE
LEGEND
ABUTTING MAP NO. R11
PARCEL NUMBER 74
SUBDIVISION LOT NO. 19
STREET ADDRESS NO.
LOT DIMENSION 156'
PROPERTY HOOKS
RIGHT OF WAY
EASEMENT
REVISED TO APRIL 1, 2015
FOR ASSESSMENT PURPOSES ONLY
NOT FOR PROPERTY CONVEYANCES
SCALE IN FEET
0 200 400
John E. O'Donnell & Associates
632 Bald Hill Road
New Gloucester, Maine 04260
R25
R24
R17
R30
R26
R27
R29
CHEMUNG ROAD
ROXBURY ROAD
ROXBURY RD.
CAMP WALDRON ROAD
WALDRON ROAD
SWAIN ROAD
COMMON AREA "A"
EASEMENT