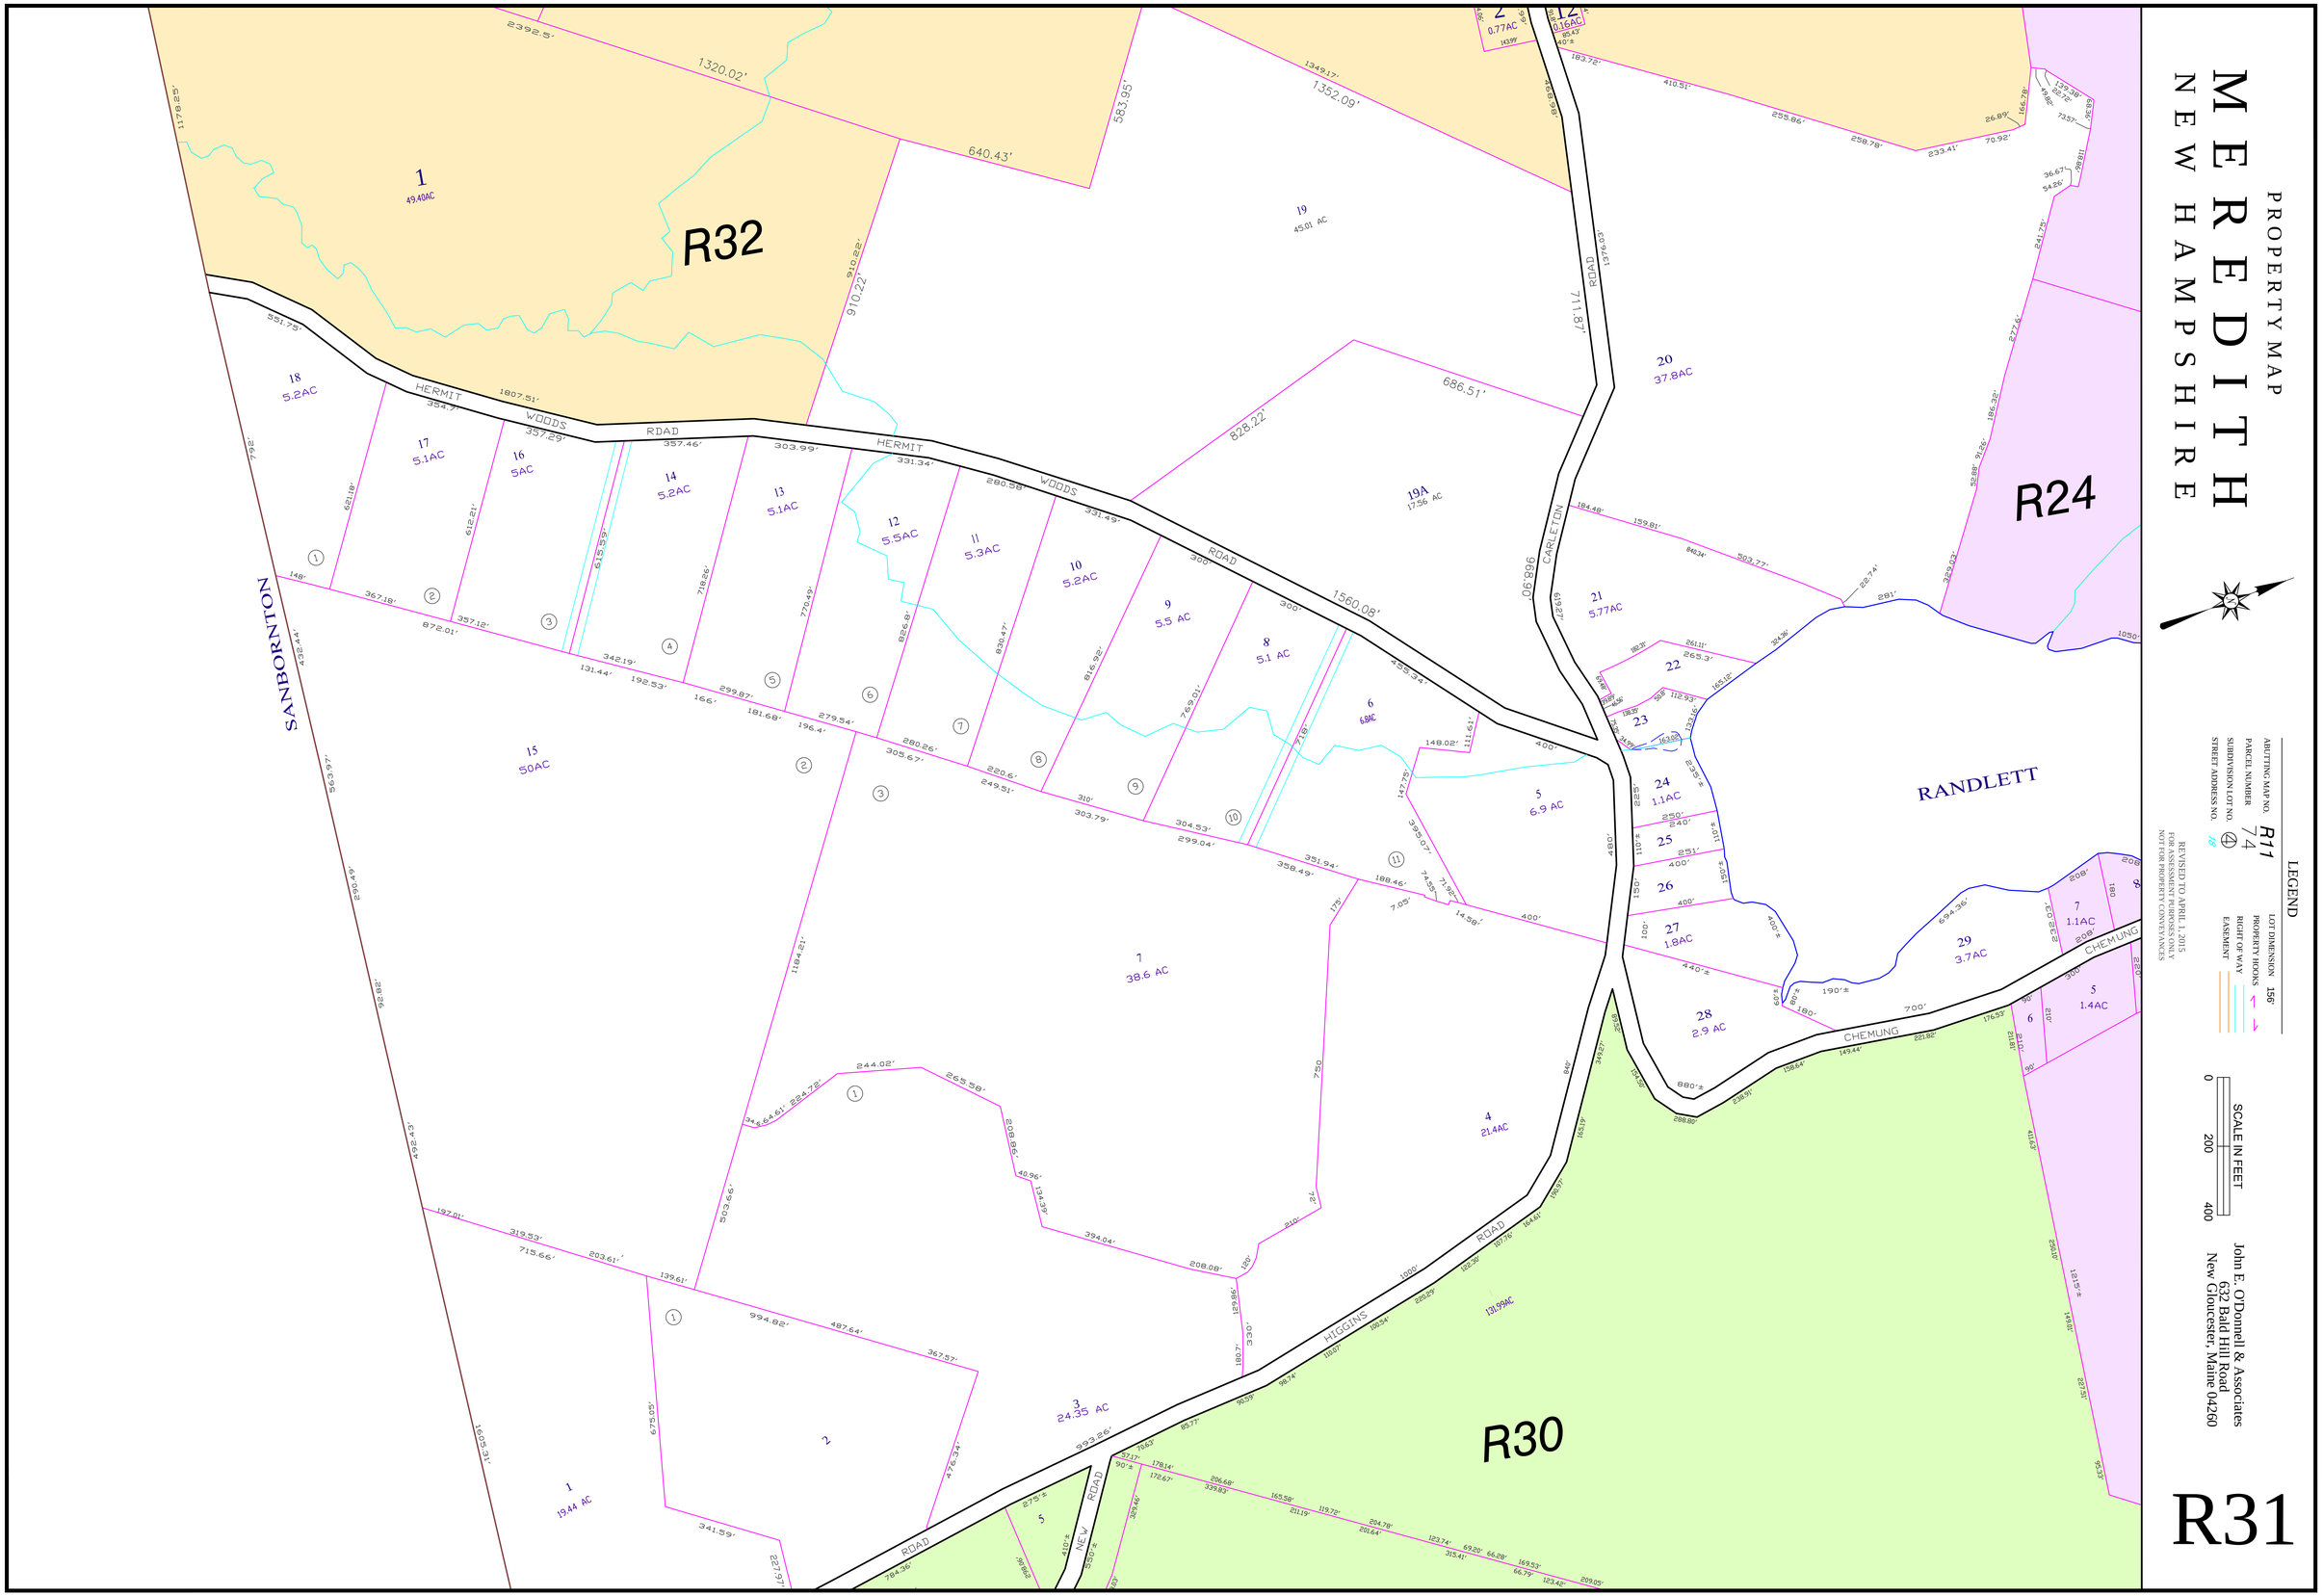
PROPERTY MAP
MEREDITH
NEW HAMPSHIRE
LEGEND
LOT DIMENSION
PROPERTY HOOKS
RIGHT OF WAY
EASEMENT
ABUTTING MAP NO. R11
PARCEL NUMBER 74
SUBDIVISION LOT NO. 4
STREET ADDRESS NO. 19
REVISED TO APRIL 1, 2015
FOR ASSESSMENT PURPOSES ONLY
NOT FOR PROPERTY CONVEYANCES
SCALE IN FEET
0 200 400
John E. O'Donnell & Associates
632 Bald Hill Road
New Gloucester, Maine 04260
R31
R32
R24
R30
SANBORNTON
RANDLETT
HERMIT WOODS ROAD
CARLETON ROAD
CHEMUNG
HIGGINS ROAD
NEW ROAD
1 49.40AC
2 0.77AC
12 0.16AC
18 5.2AC
17 5.1AC
16 5AC
14 5.2AC
13 5.1AC
12 5.5AC
11 5.3AC
10 5.2AC
9 5.5 AC
8 5.1 AC
6 6.8AC
5 6.9 AC
19 45.01 AC
19A 17.56 AC
20 37.8AC
21 5.77AC
22
23
24 1.1AC
25
26
27 1.8AC
28 2.9 AC
29 3.7AC
7 1.1AC
5 1.4AC
15 50AC
7 38.6 AC
4 21.4AC
3 24.35 AC
2
1 19.44 AC