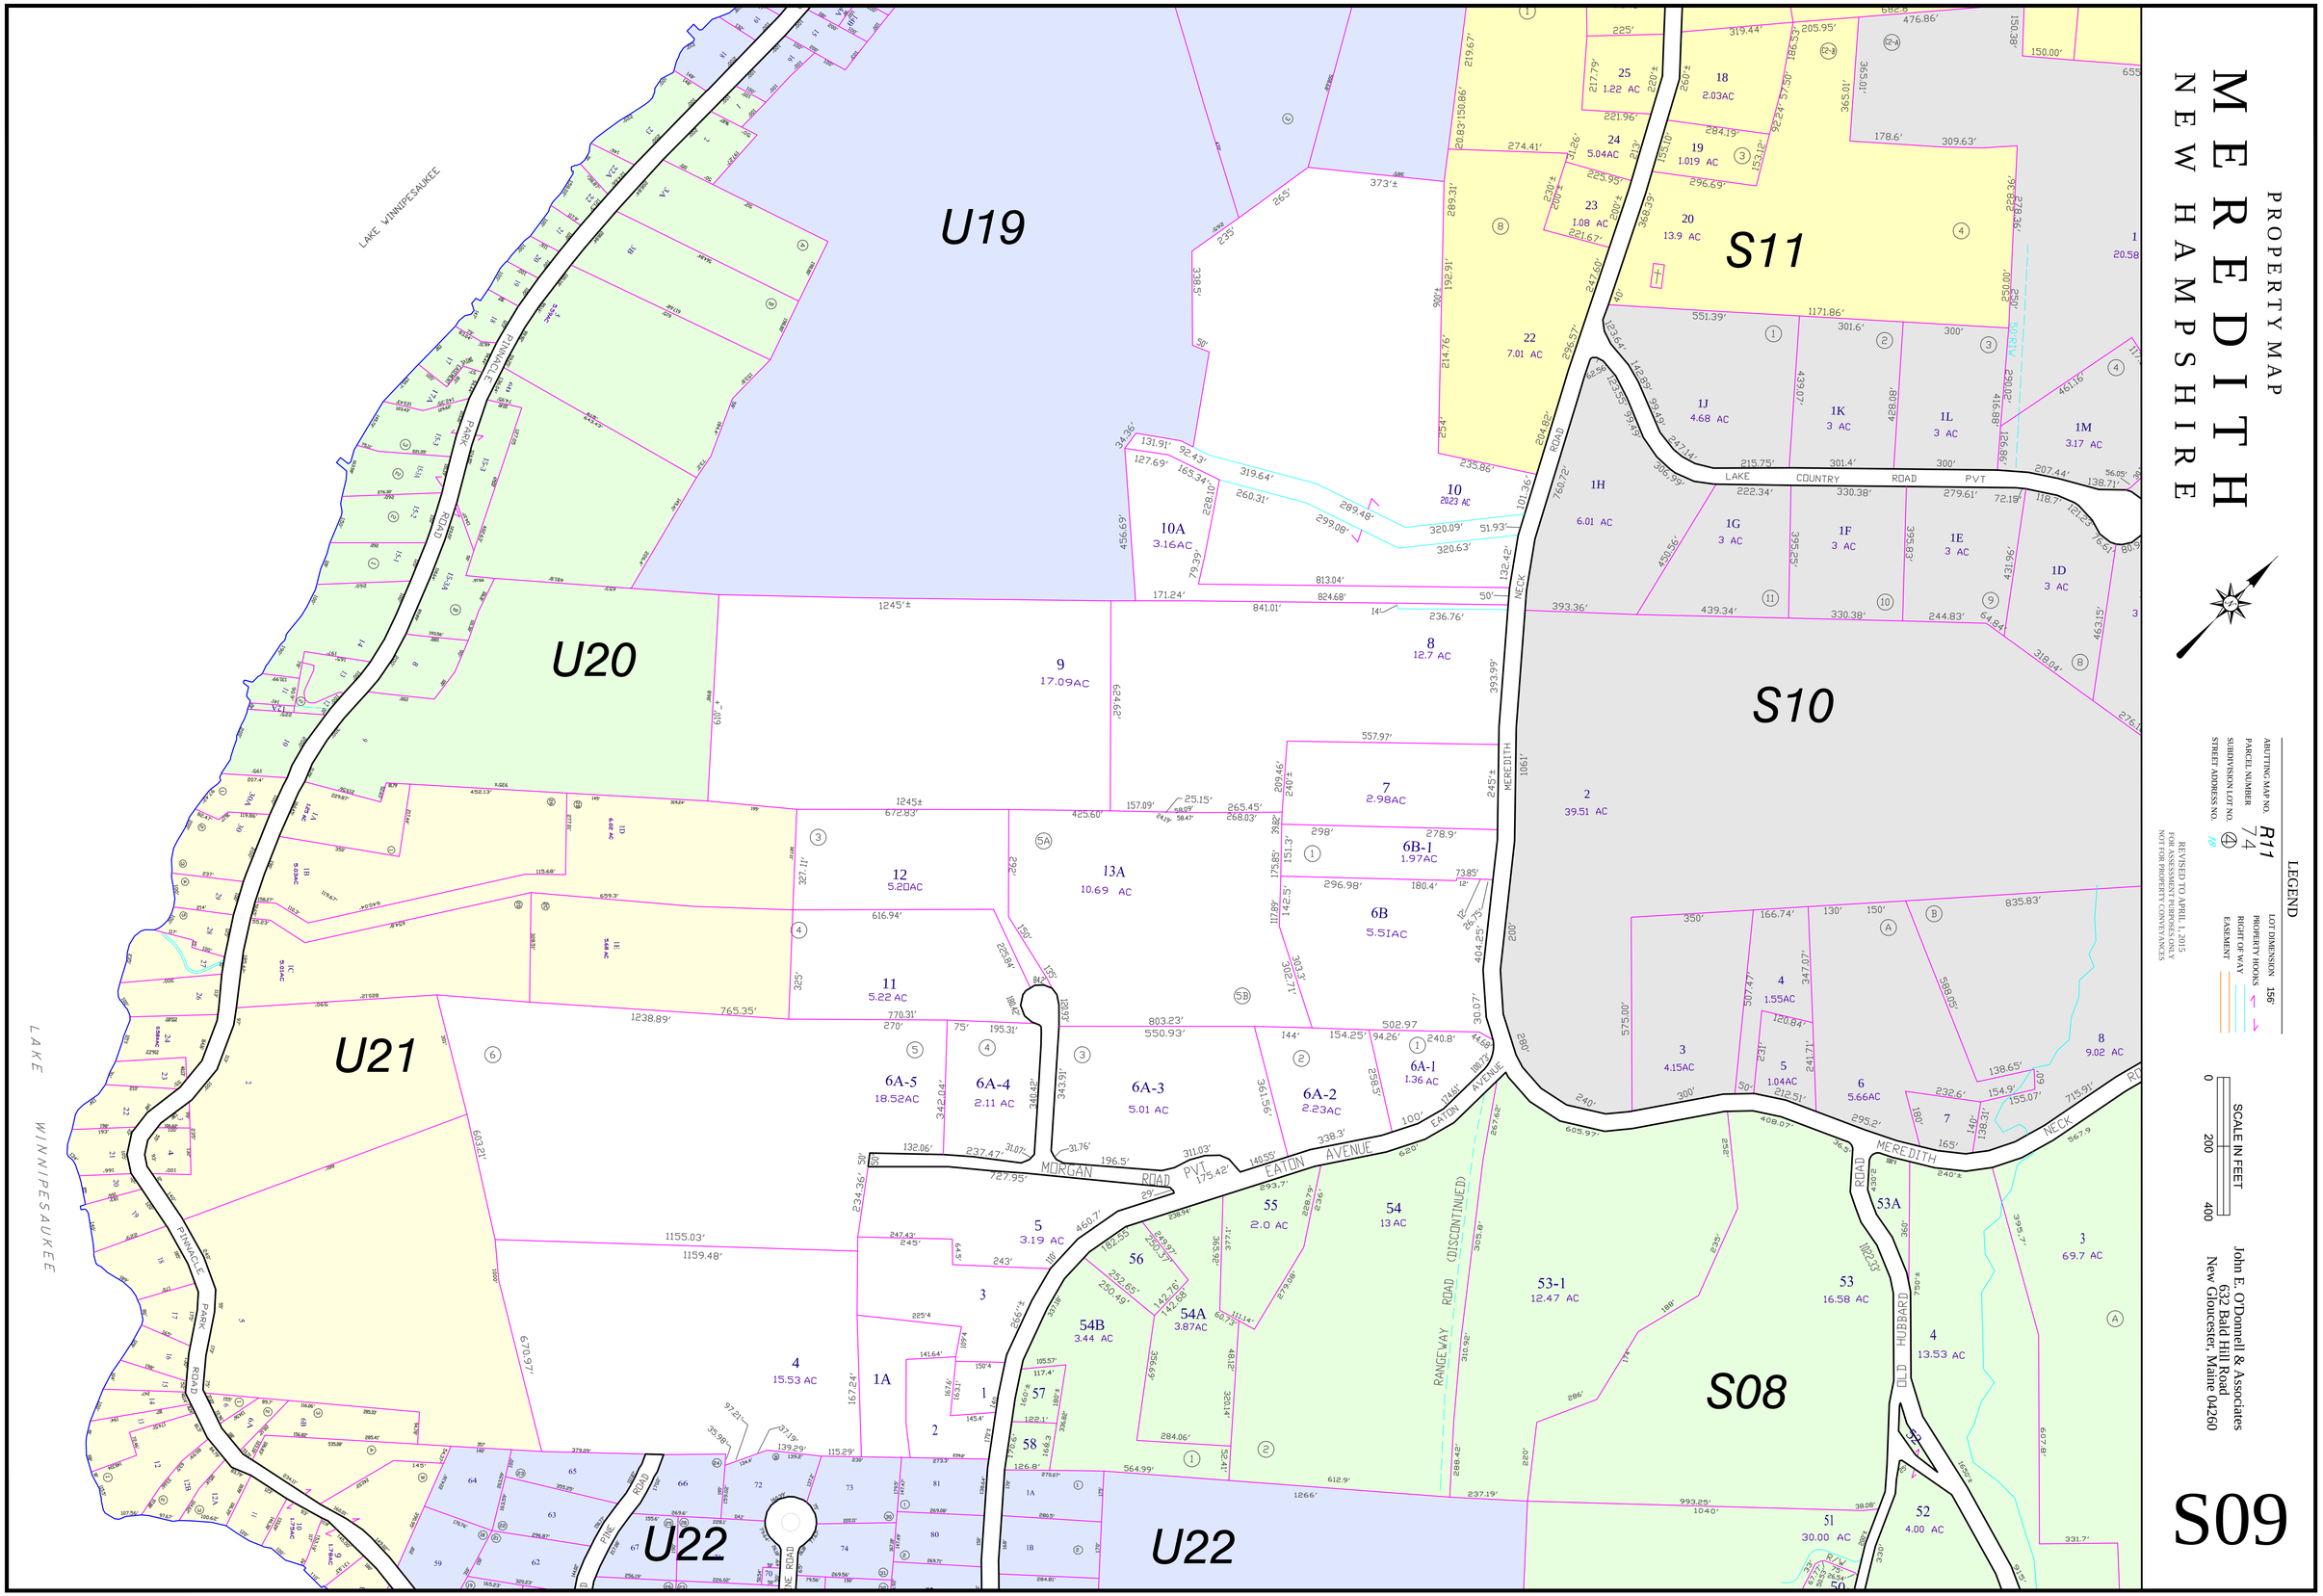
PROPERTY MAP
MEREDITH
NEW HAMPSHIRE
LEGEND
ABUTTING MAP NO. R11
PARCEL NUMBER 74
SUBDIVISION LOT NO. 4
STREET ADDRESS NO. 10
LOT DIMENSION 156'
PROPERTY HOOKS
RIGHT OF WAY
EASEMENT
REVISED TO APRIL 1, 2015
FOR ASSESSMENT PURPOSES ONLY
NOT FOR PROPERTY CONVEYANCES
SCALE IN FEET
0 200 400
John E. O'Donnell & Associates
632 Bald Hill Road
New Gloucester, Maine 04260
S09
U19
U20
U21
U22
S11
S10
S08
LAKE WINNIPESAUKEE
PINNACLE PARK ROAD
LAKE COUNTRY ROAD PVT
MEREDITH NECK ROAD
MORGAN ROAD PVT
EATON AVENUE
RANGEWAY ROAD (DISCONTINUED)
OLD HUBBARD ROAD
PINE ROAD