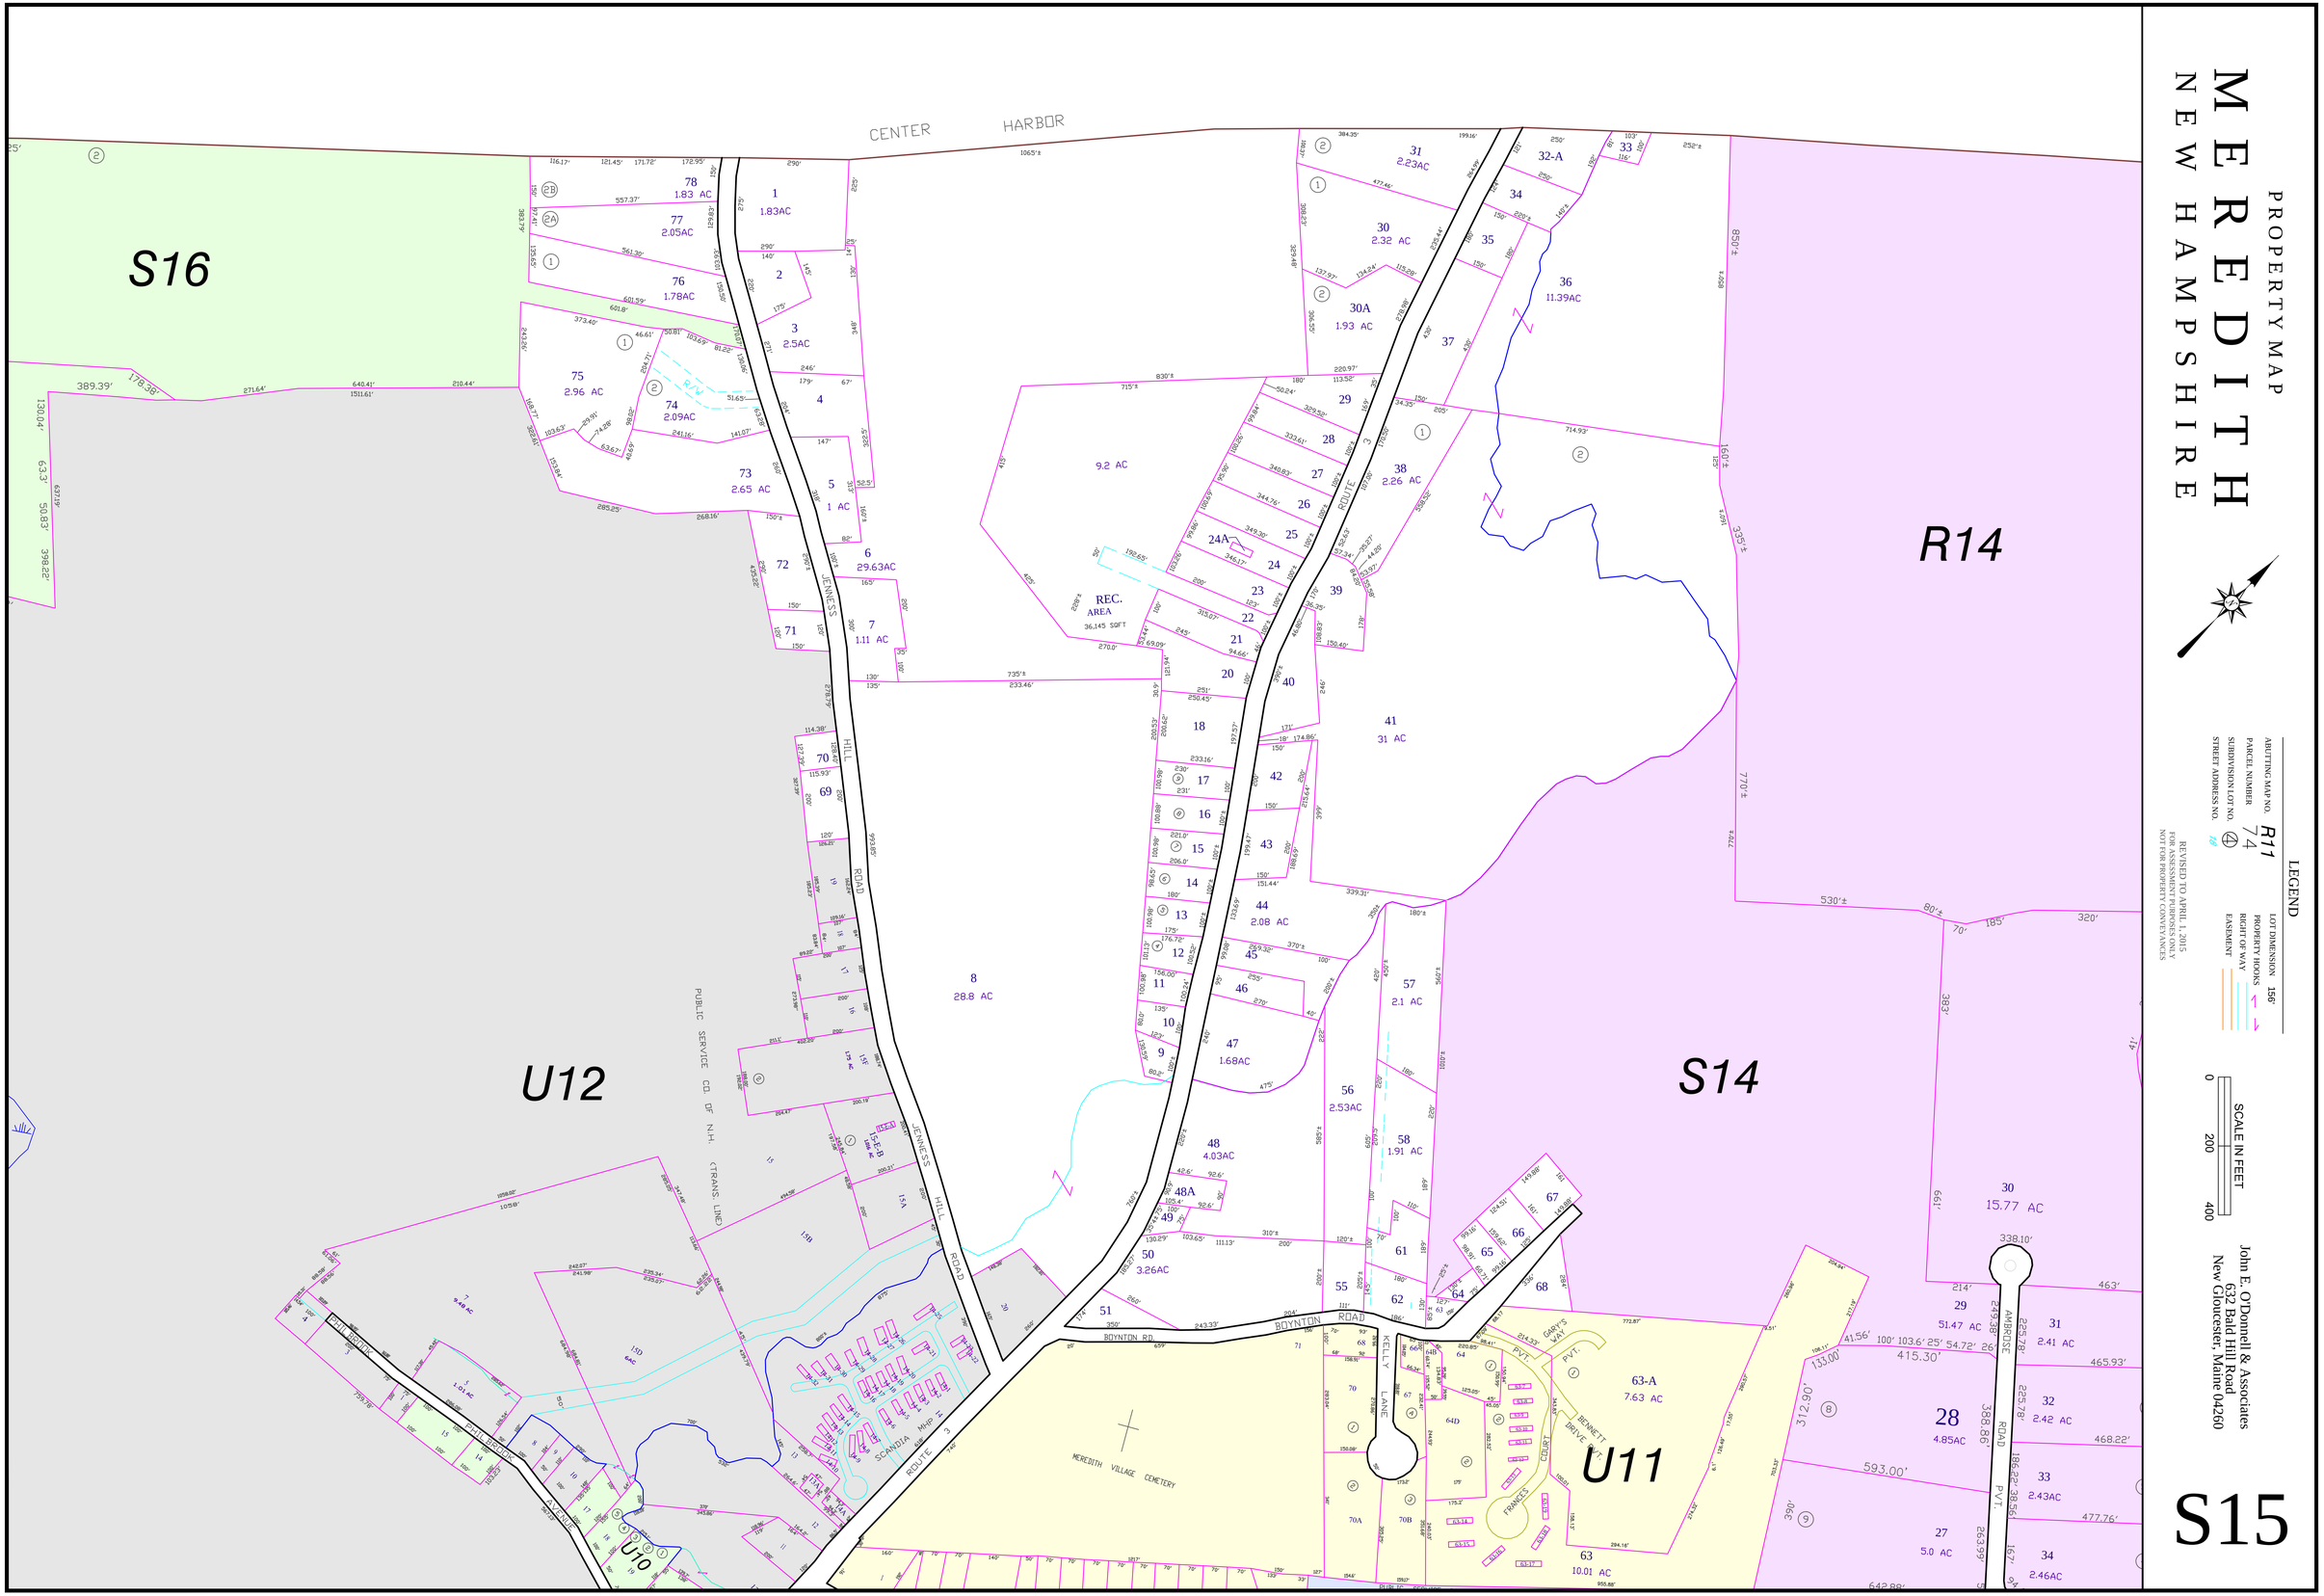
PROPERTY MAP
MEREDITH
NEW HAMPSHIRE
CENTER HARBOR
S16
R14
U12
S14
U11
U10
S15
JENNESS HILL ROAD
ROUTE 3
BOYNTON ROAD
KELLY LANE
AMBROSE ROAD PVT.
BENNETT DRIVE PVT.
FRANCIS COURT
GARY'S WAY PVT.
MEREDITH VILLAGE CEMETERY
PUBLIC SERVICE CO. OF N.H. (TRANS. LINE)
SCANDIA MHP
REC. AREA 36,145 SQFT
R/W
ABUTTING MAP NO. R11
PARCEL NUMBER 74
SUBDIVISION LOT NO. 4
STREET ADDRESS NO. 81
REVISED TO APRIL 1, 2015
FOR ASSESSMENT PURPOSES ONLY
NOT FOR PROPERTY CONVEYANCES
LEGEND
LOT DIMENSION 156'
PROPERTY HOOKS
RIGHT OF WAY
EASEMENT
SCALE IN FEET
0
200
400
John E. O'Donnell & Associates
632 Bald Hill Road
New Gloucester, Maine 04260