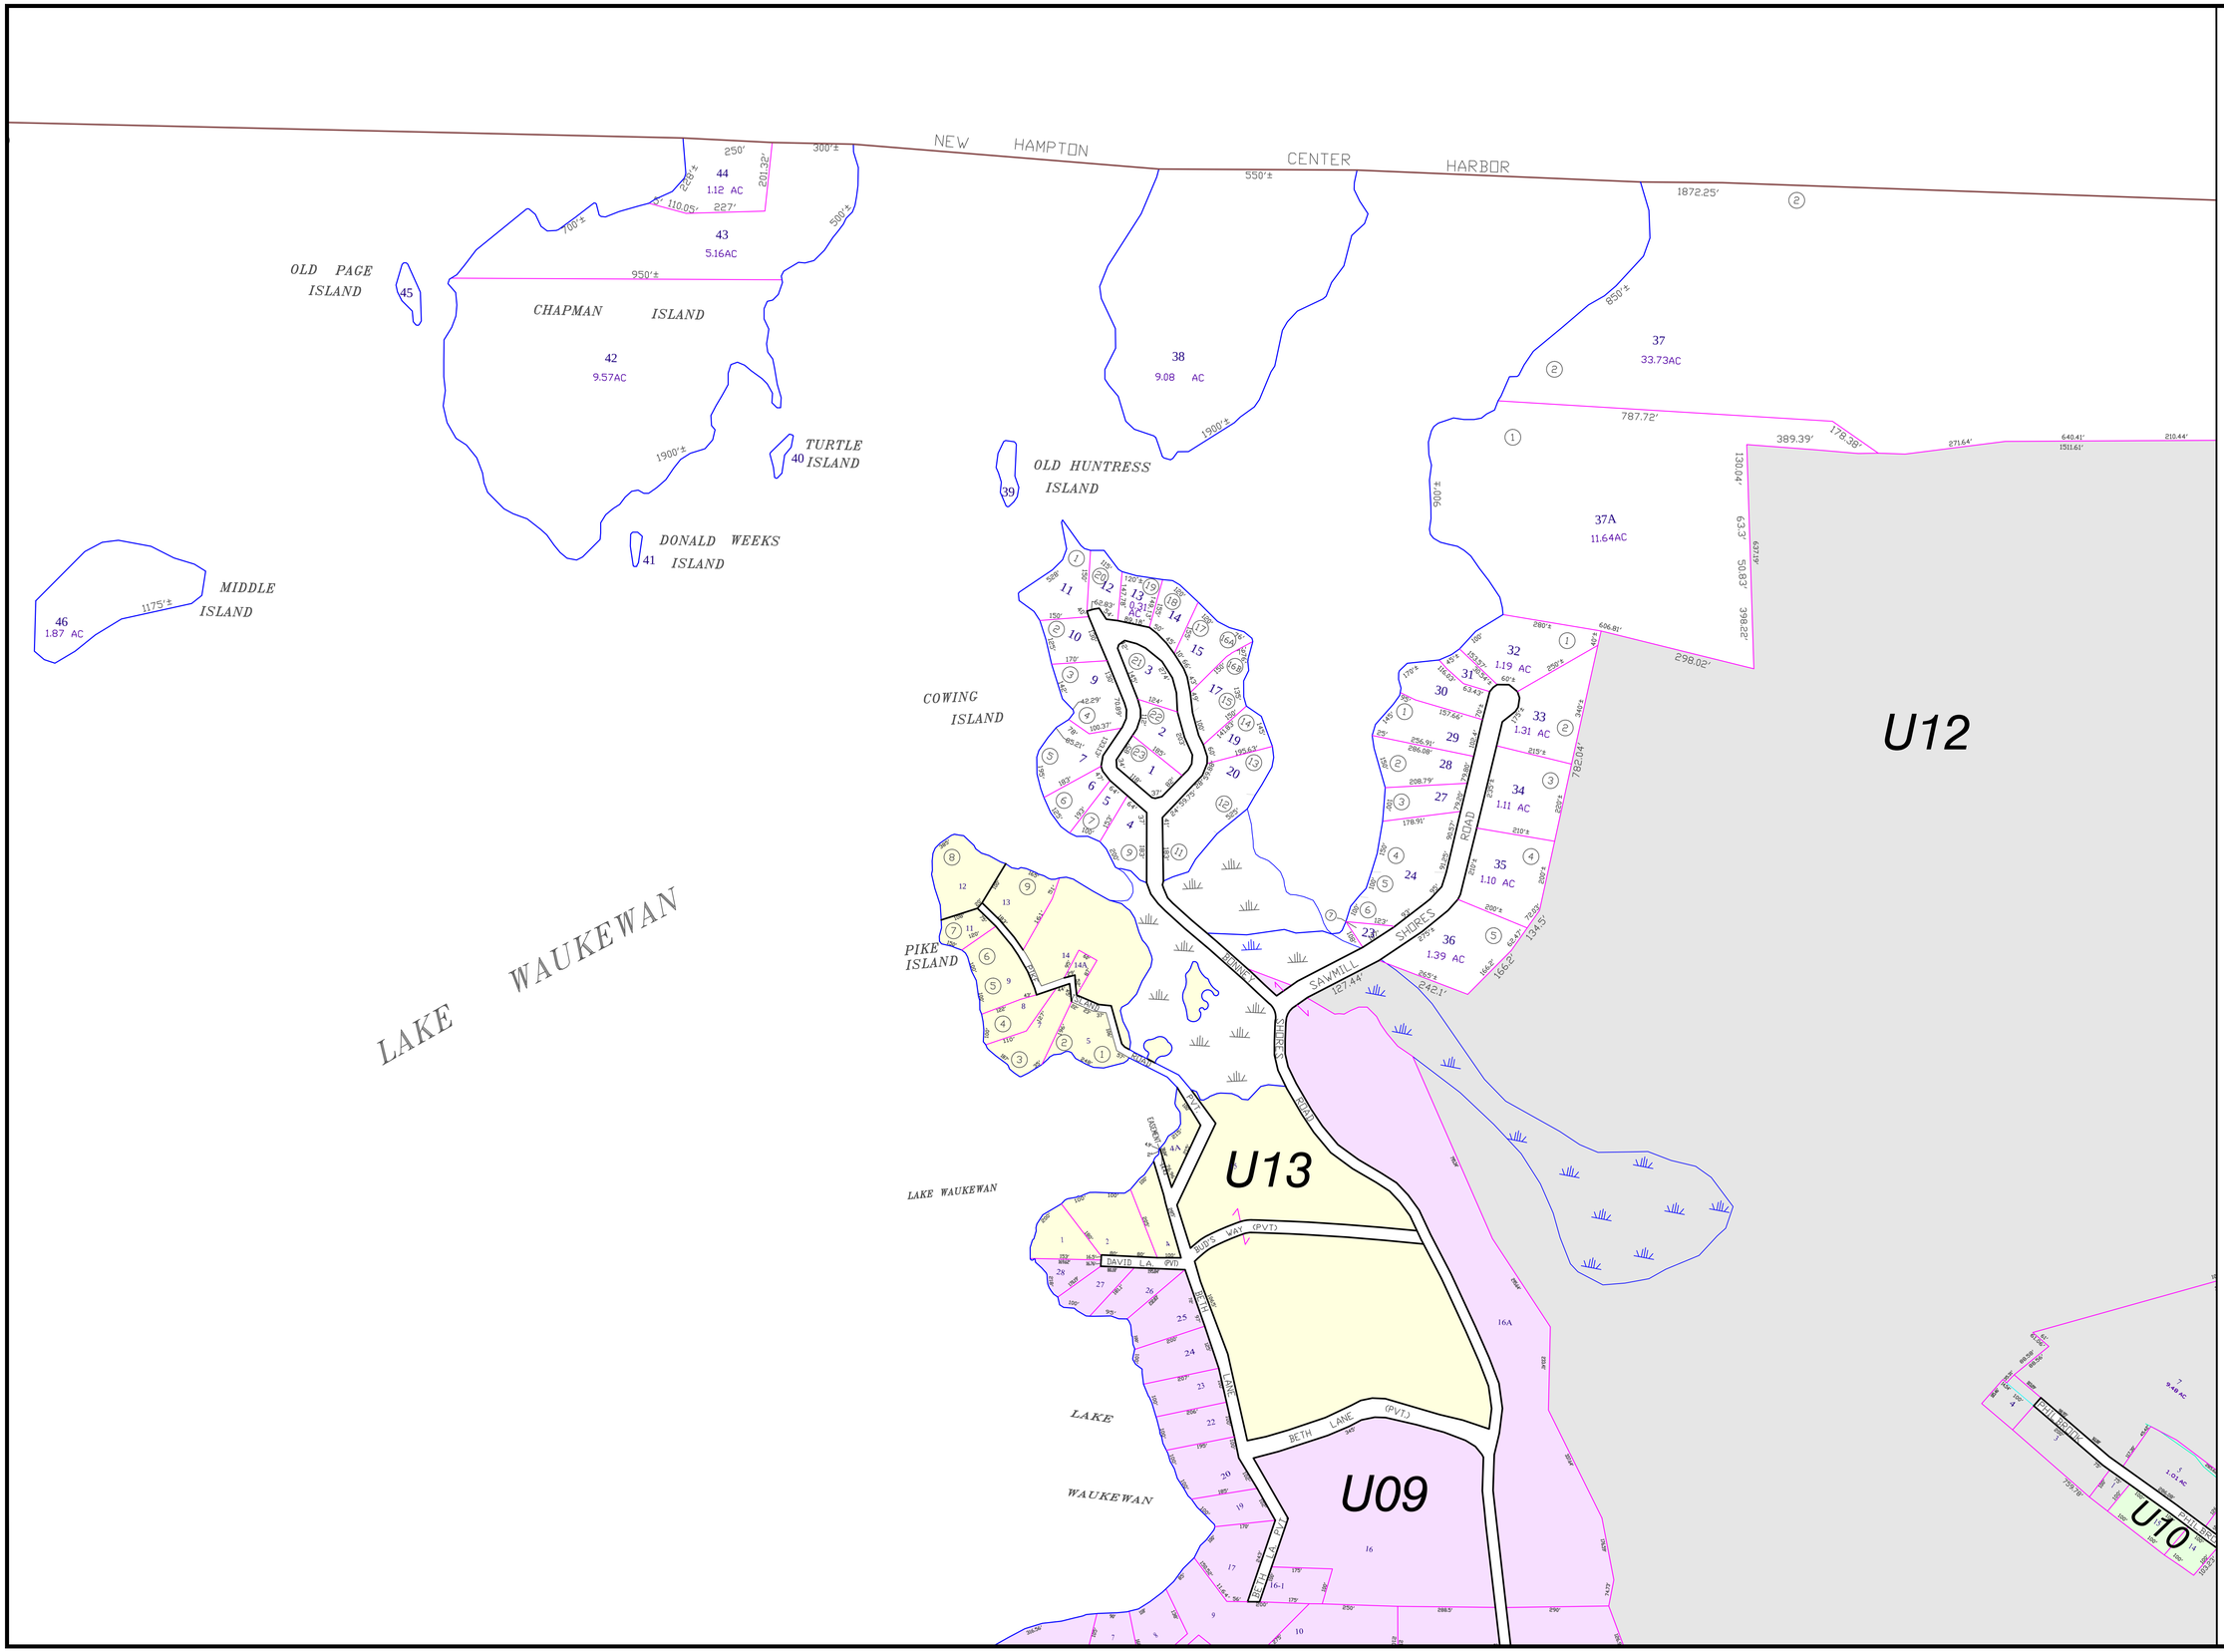
PROPERTY MAP
MEREDITH
NEW HAMPSHIRE
NEW HAMPTON
CENTER HARBOR
OLD PAGE ISLAND
CHAPMAN ISLAND
TURTLE ISLAND
OLD HUNTRESS ISLAND
DONALD WEEKS ISLAND
MIDDLE ISLAND
COWING ISLAND
PIKE ISLAND
LAKE WAUKEWAN
U12
U13
U09
U10
SAWMILL ROAD
SHORES ROAD
BUDS WAY (PVT)
DAVID LA. (PVT)
BETH LANE (PVT.)
LEGEND
LOT DIMENSION
PROPERTY HOOKS
RIGHT OF WAY
EASEMENT
ABUTTING MAP NO. R11
PARCEL NUMBER 74
SUBDIVISION LOT NO. 4
STREET ADDRESS NO. 28
REVISED TO APRIL 1, 2015
FOR ASSESSMENT PURPOSES ONLY
NOT FOR PROPERTY CONVEYANCES
SCALE IN FEET
0 200 400
John E. O'Donnell & Associates
632 Bald Hill Road
New Gloucester, Maine 04260
S16