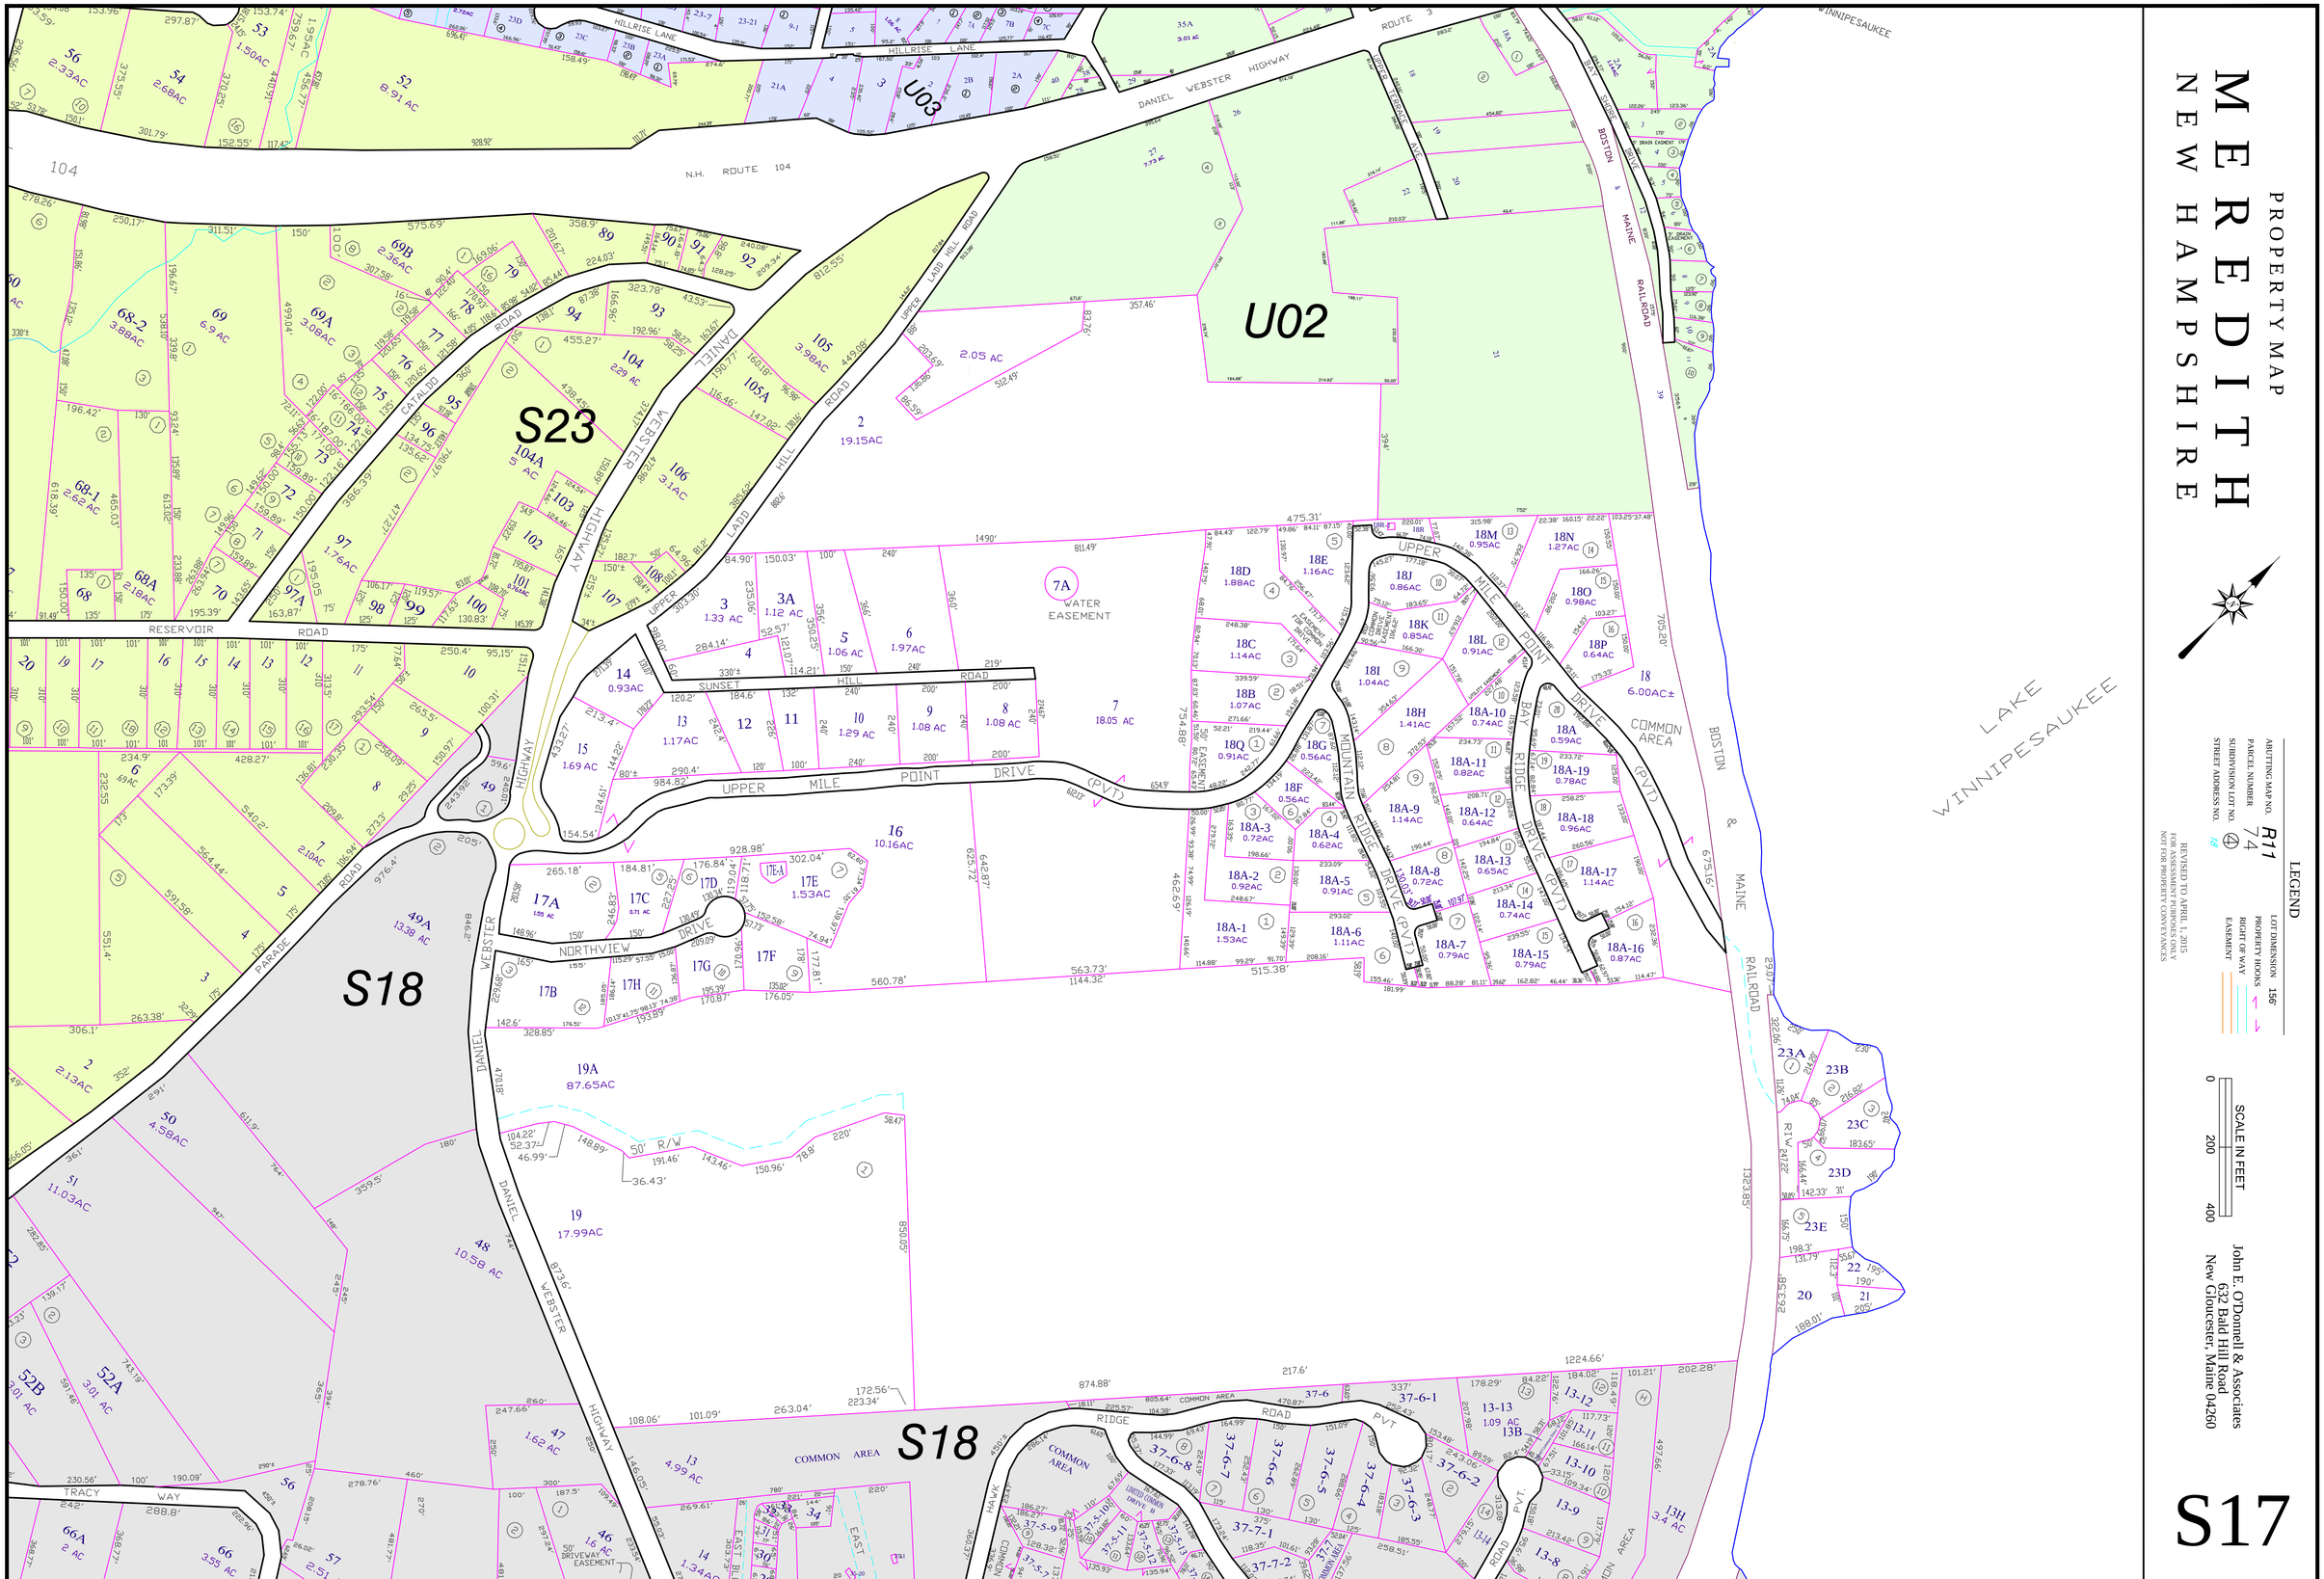
PROPERTY MAP
MEREDITH
NEW HAMPSHIRE
LEGEND
LOT DIMENSION 156'
PROPERTY HOOKS
RIGHT OF WAY
EASEMENT
SCALE IN FEET
0 200 400
ABUTTING MAP NO. R11
PARCEL NUMBER 74
SUBDIVISION LOT NO. 4
STREET ADDRESS NO. 88
REVISED TO APRIL 1, 2015
FOR ASSESSMENT PURPOSES ONLY
NOT FOR PROPERTY CONVEYANCES
John E. O'Donnell & Associates
632 Bald Hill Road
New Gloucester, Maine 04260
S17
S18
S23
U02
U03
LAKE WINNIPESAUKEE
N.H. ROUTE 104
DANIEL WEBSTER HIGHWAY
HILLRISE LANE
RESERVOIR ROAD
UPPER MILE POINT DRIVE (PVT)
SUNSET HILL ROAD
NORTHVIEW DRIVE
RIDGE ROAD PVT
BAY RIDGE DRIVE (PVT)
MOUNTAIN RIDGE DRIVE (PVT)
COMMON AREA
BOSTON & MAINE RAILROAD
7A WATER EASEMENT
50' R/W
50' DRIVEWAY EASEMENT