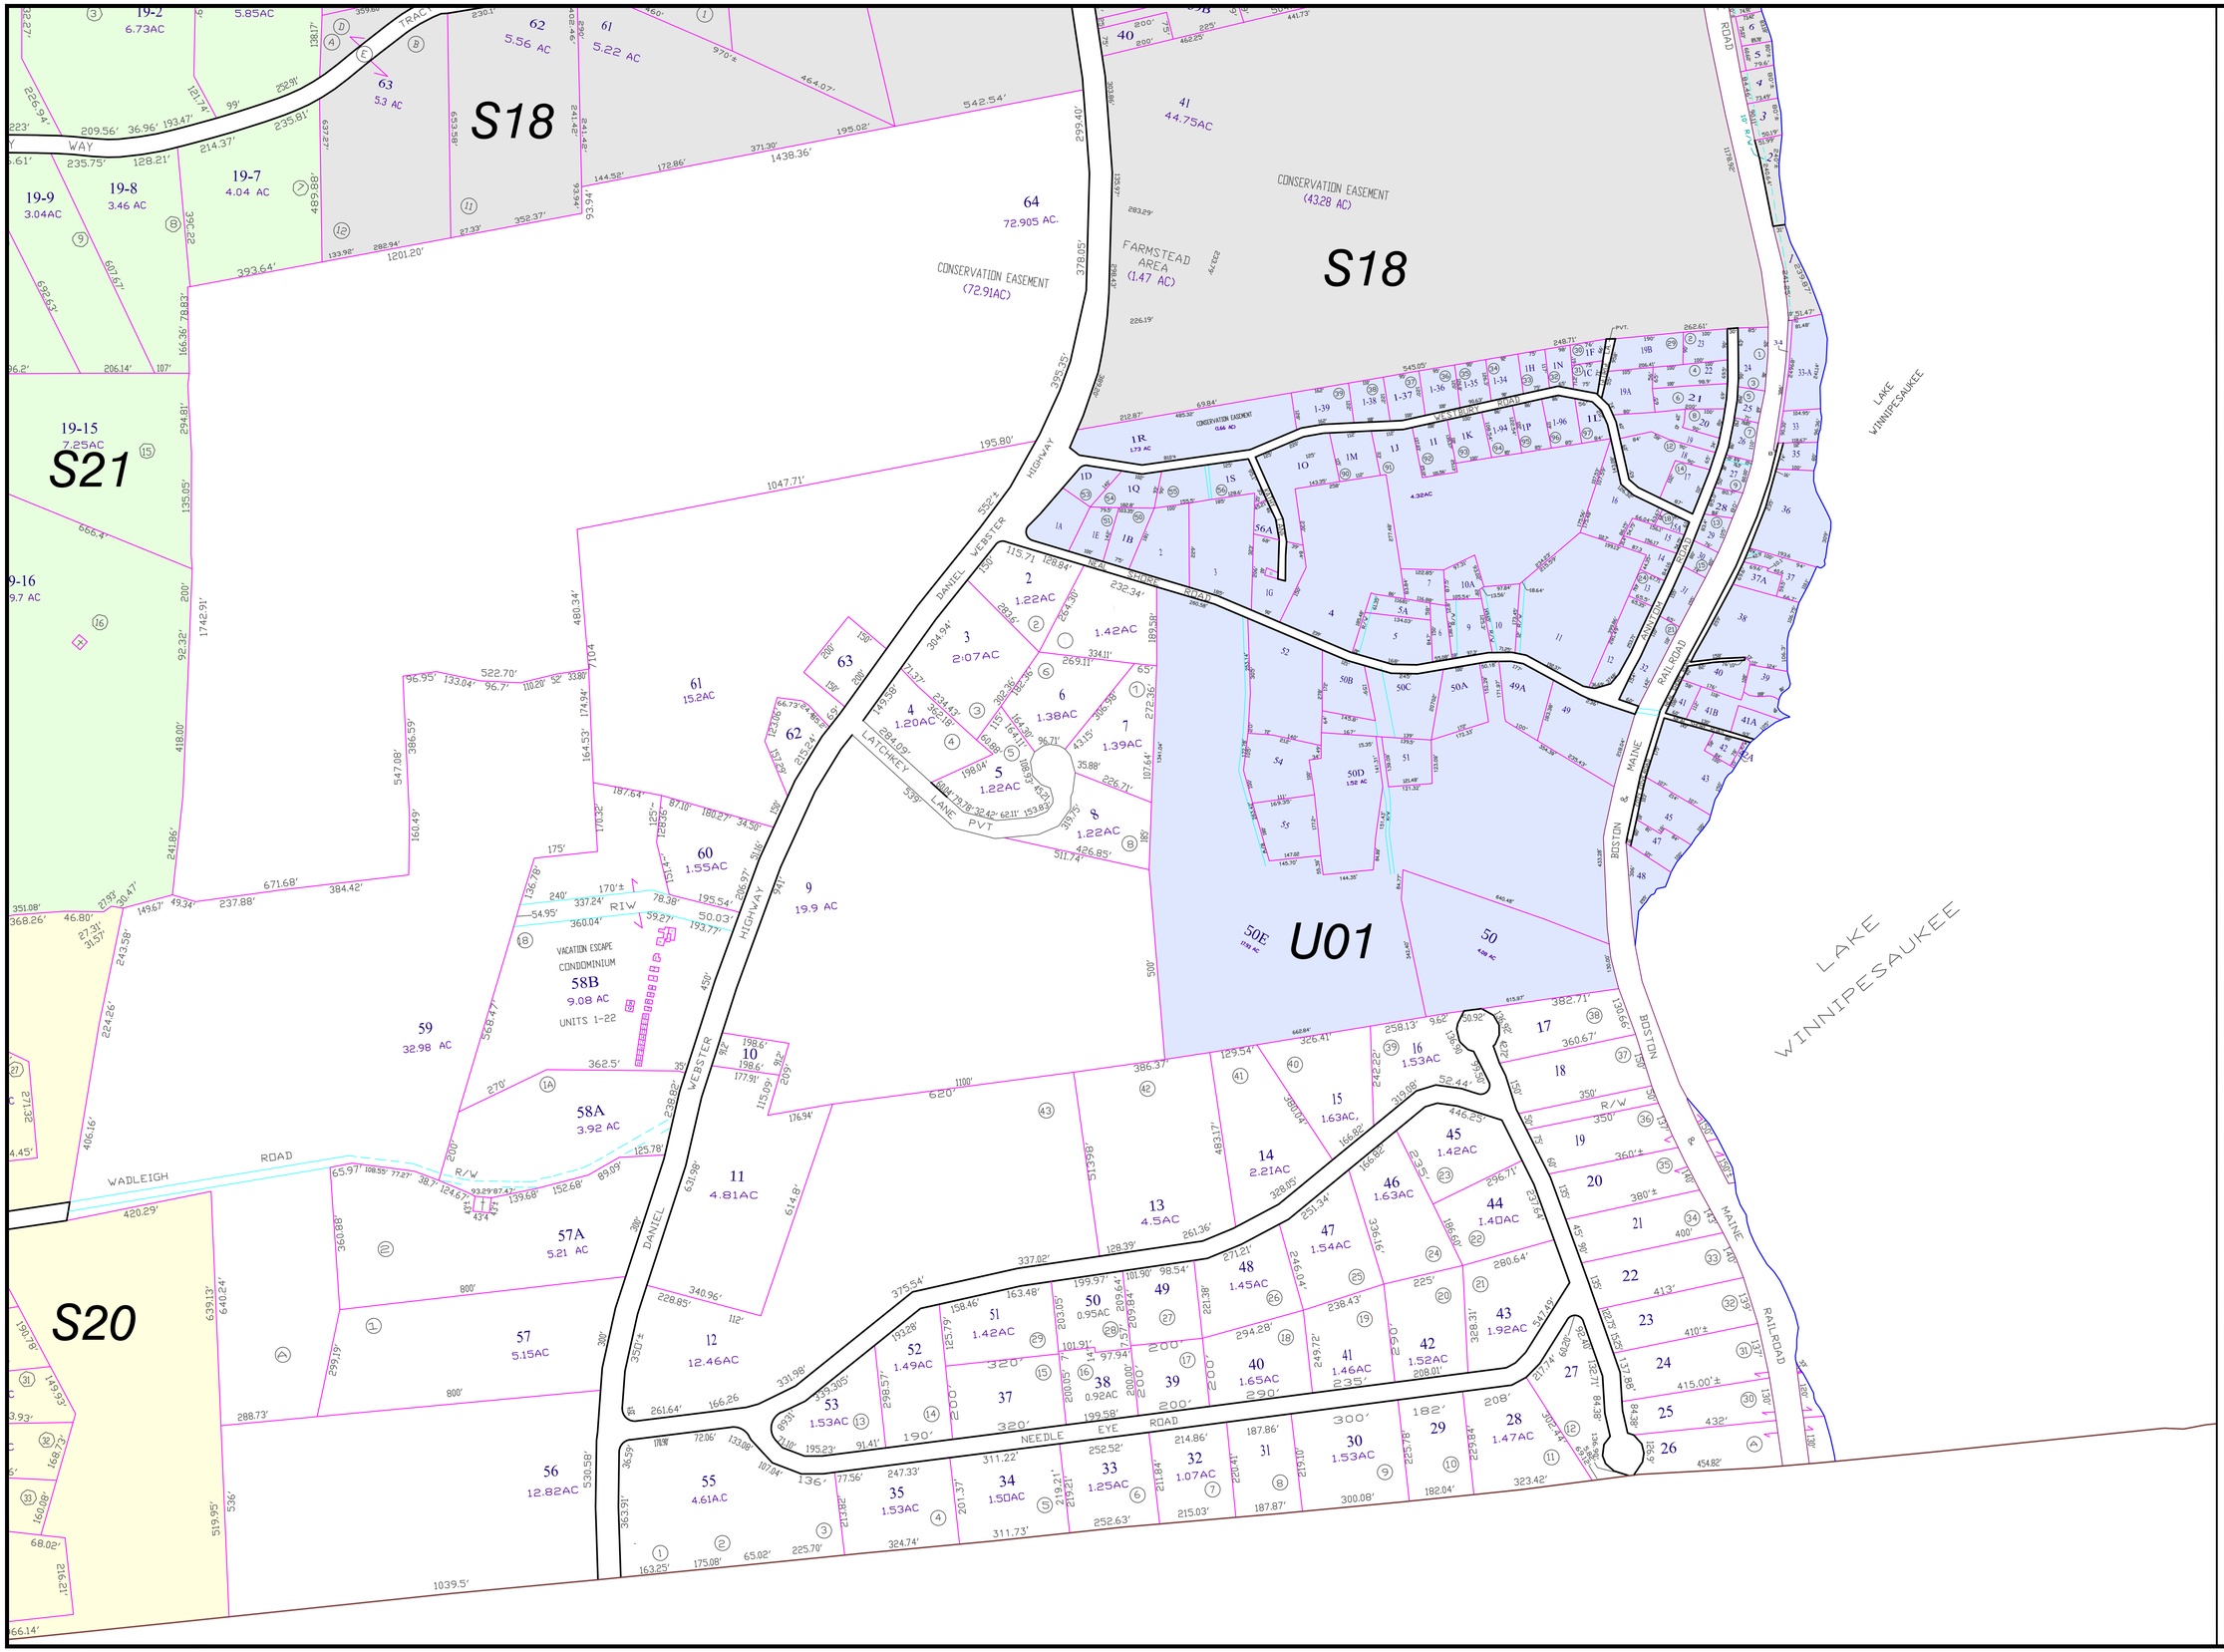
PROPERTY MAP
MEREDITH
NEW HAMPSHIRE
S18
S21
S20
U01
CONSERVATION EASEMENT (43.28 AC)
FARMSTEAD AREA (1.47 AC)
CONSERVATION EASEMENT (72.91AC)
64 72.905 AC.
41 44.75AC
DANIEL WEBSTER HIGHWAY
LATCHKEY LANE PVT
NEEDLE EYE ROAD
WADLEIGH ROAD
VACATION ESCAPE CONDOMINIUM
58B 9.08 AC UNITS 1-22
BOSTON & MAINE RAILROAD
LAKE WINNIPESAUKEE
LEGEND
LOT DIMENSION 156'
PROPERTY HOOKS
RIGHT OF WAY
EASEMENT
SCALE IN FEET
0 200 400
ABUTTING MAP NO. R11
PARCEL NUMBER 74
SUBDIVISION LOT NO. 4
STREET ADDRESS NO. 58
REVISED TO APRIL 1, 2015
FOR ASSESSMENT PURPOSES ONLY
NOT FOR PROPERTY CONVEYANCES
John E. O'Donnell & Associates
632 Bald Hill Road
New Gloucester, Maine 04260
S19