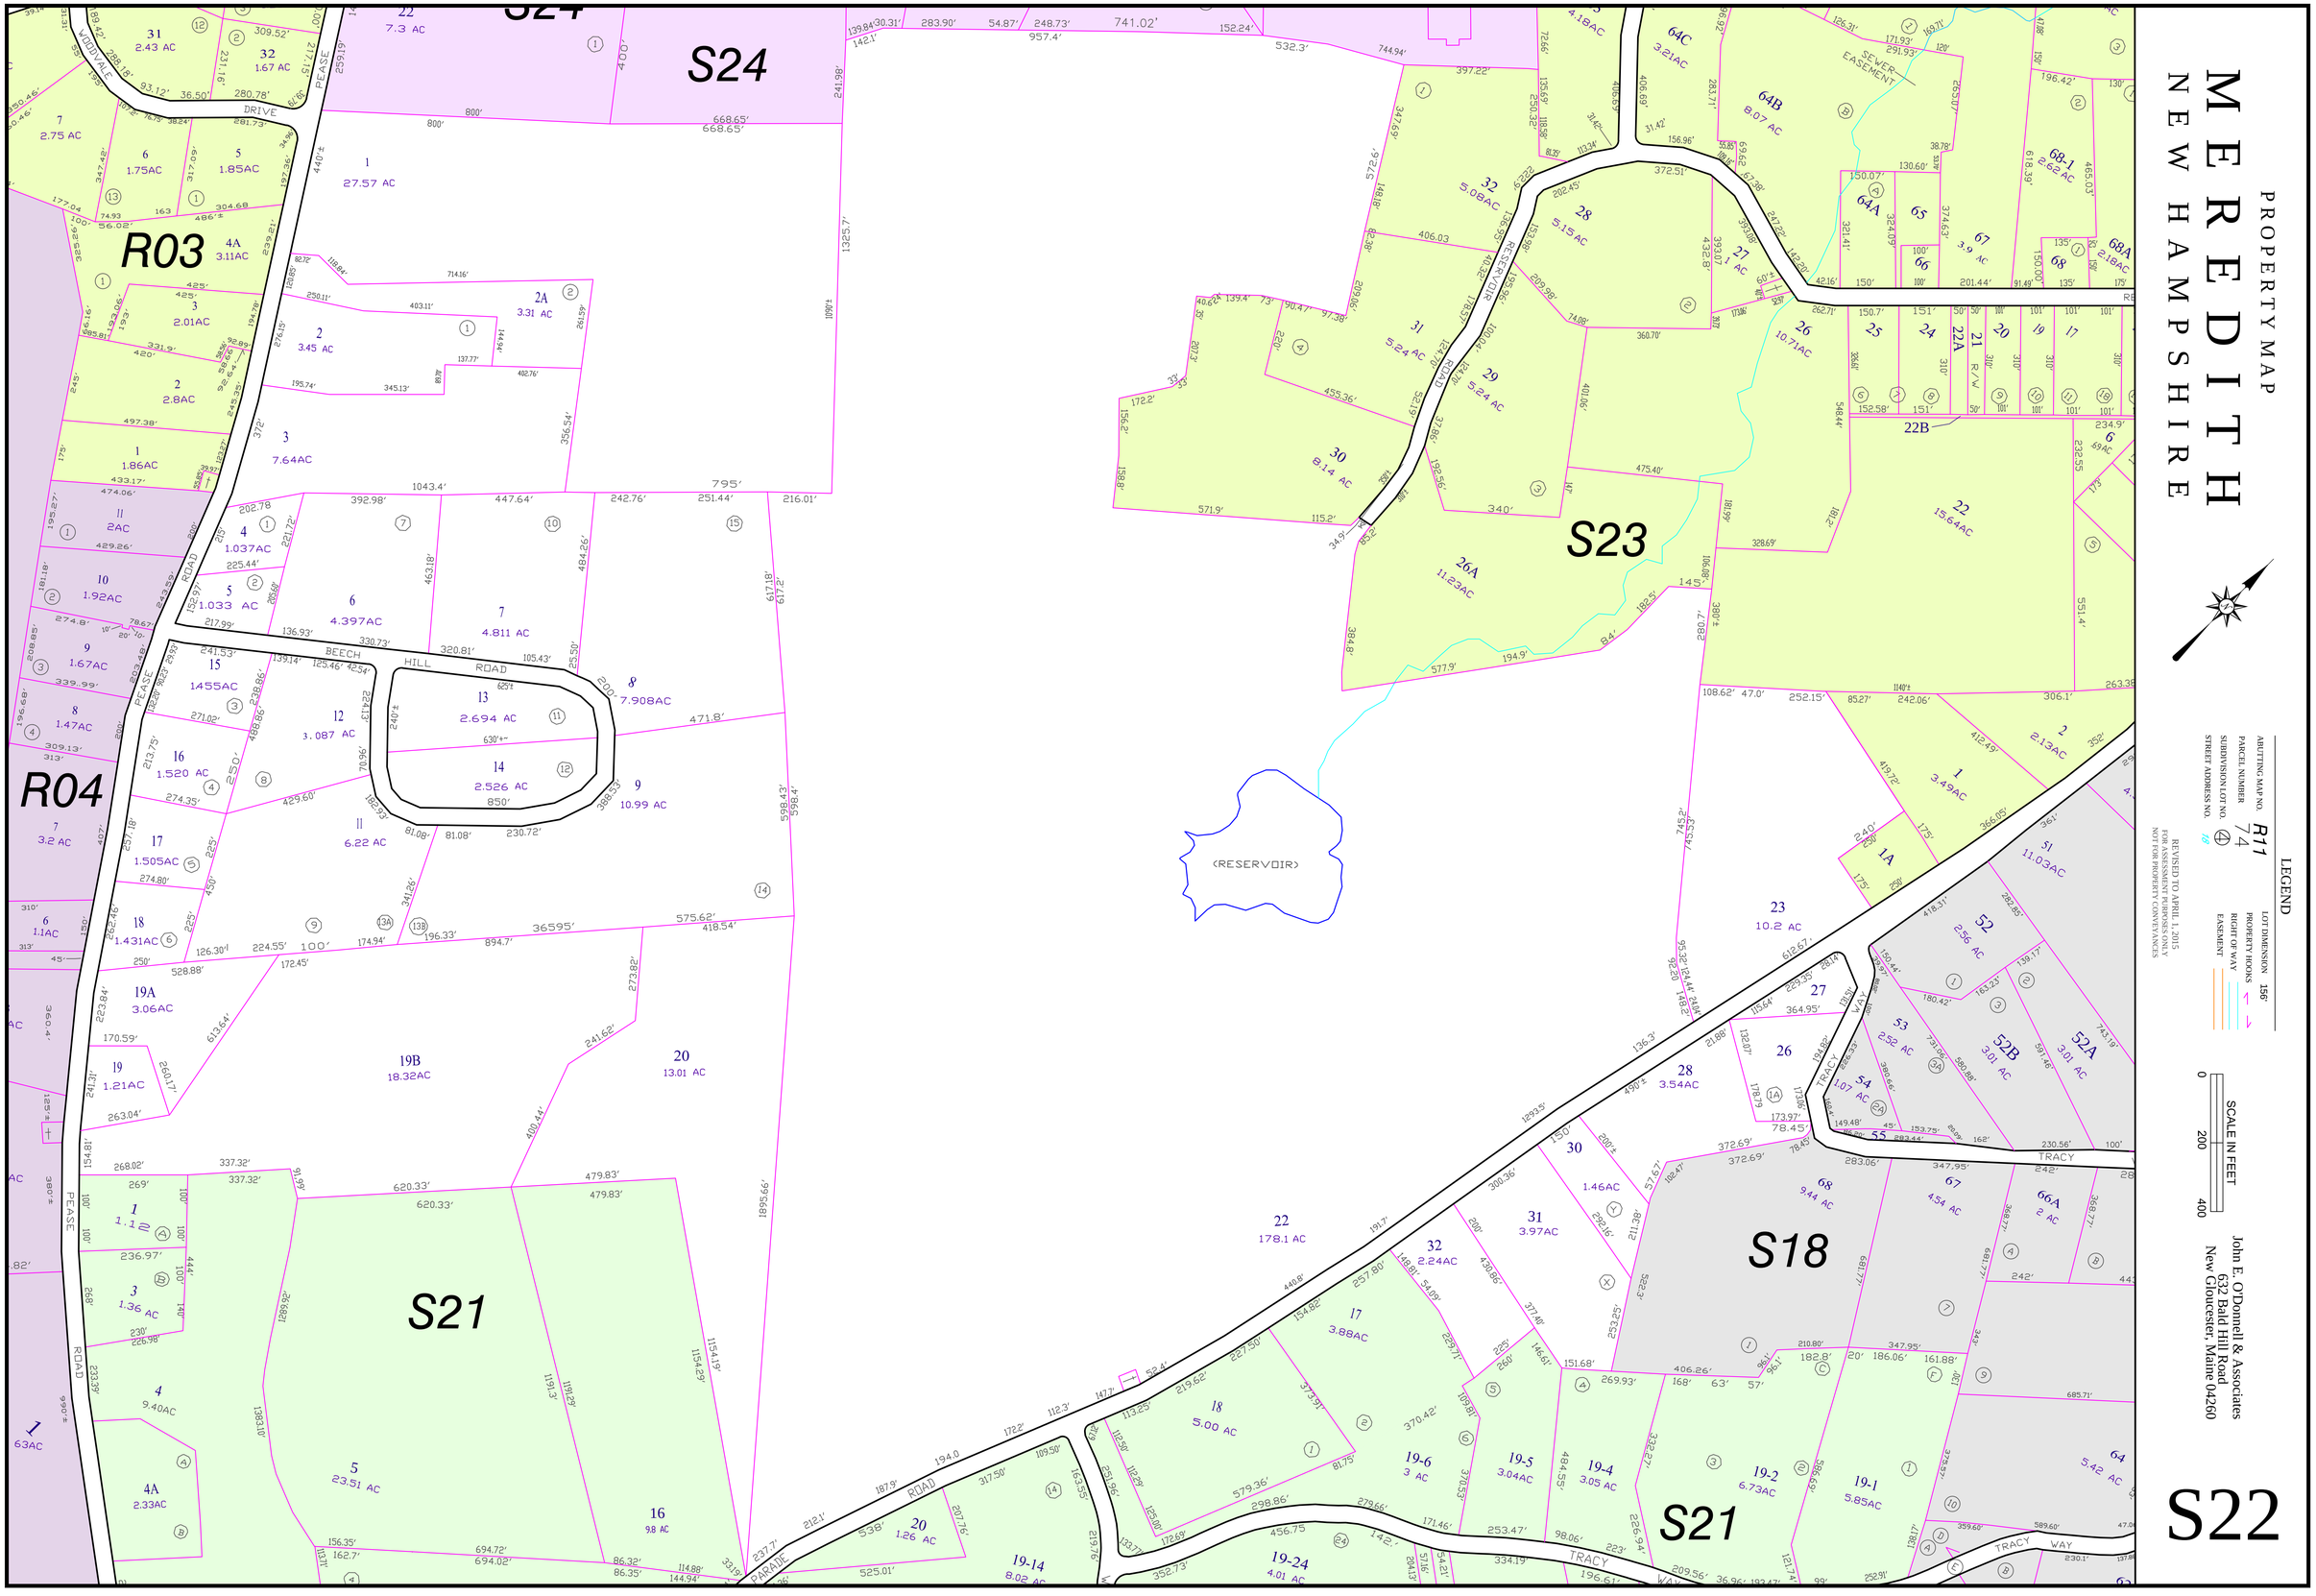
PROPERTY MAP
MEREDITH
NEW HAMPSHIRE
LEGEND
LOT DIMENSION 156'
PROPERTY HOOKS
RIGHT OF WAY
EASEMENT
ABUTTING MAP NO. R11
PARCEL NUMBER 74
SUBDIVISION LOT NO. 4
STREET ADDRESS NO. 18
REVISED TO APRIL 1, 2015
FOR ASSESSMENT PURPOSES ONLY
NOT FOR PROPERTY CONVEYANCES
SCALE IN FEET
0
200
400
John E. O'Donnell & Associates
632 Bald Hill Road
New Gloucester, Maine 04260
S24
S23
S18
S21
S22
R03
R04
PEASE ROAD
BEECH HILL ROAD
TRACY WAY
PARADISE ROAD
WOODVALE DRIVE
SEWER EASEMENT
(RESERVOIR)