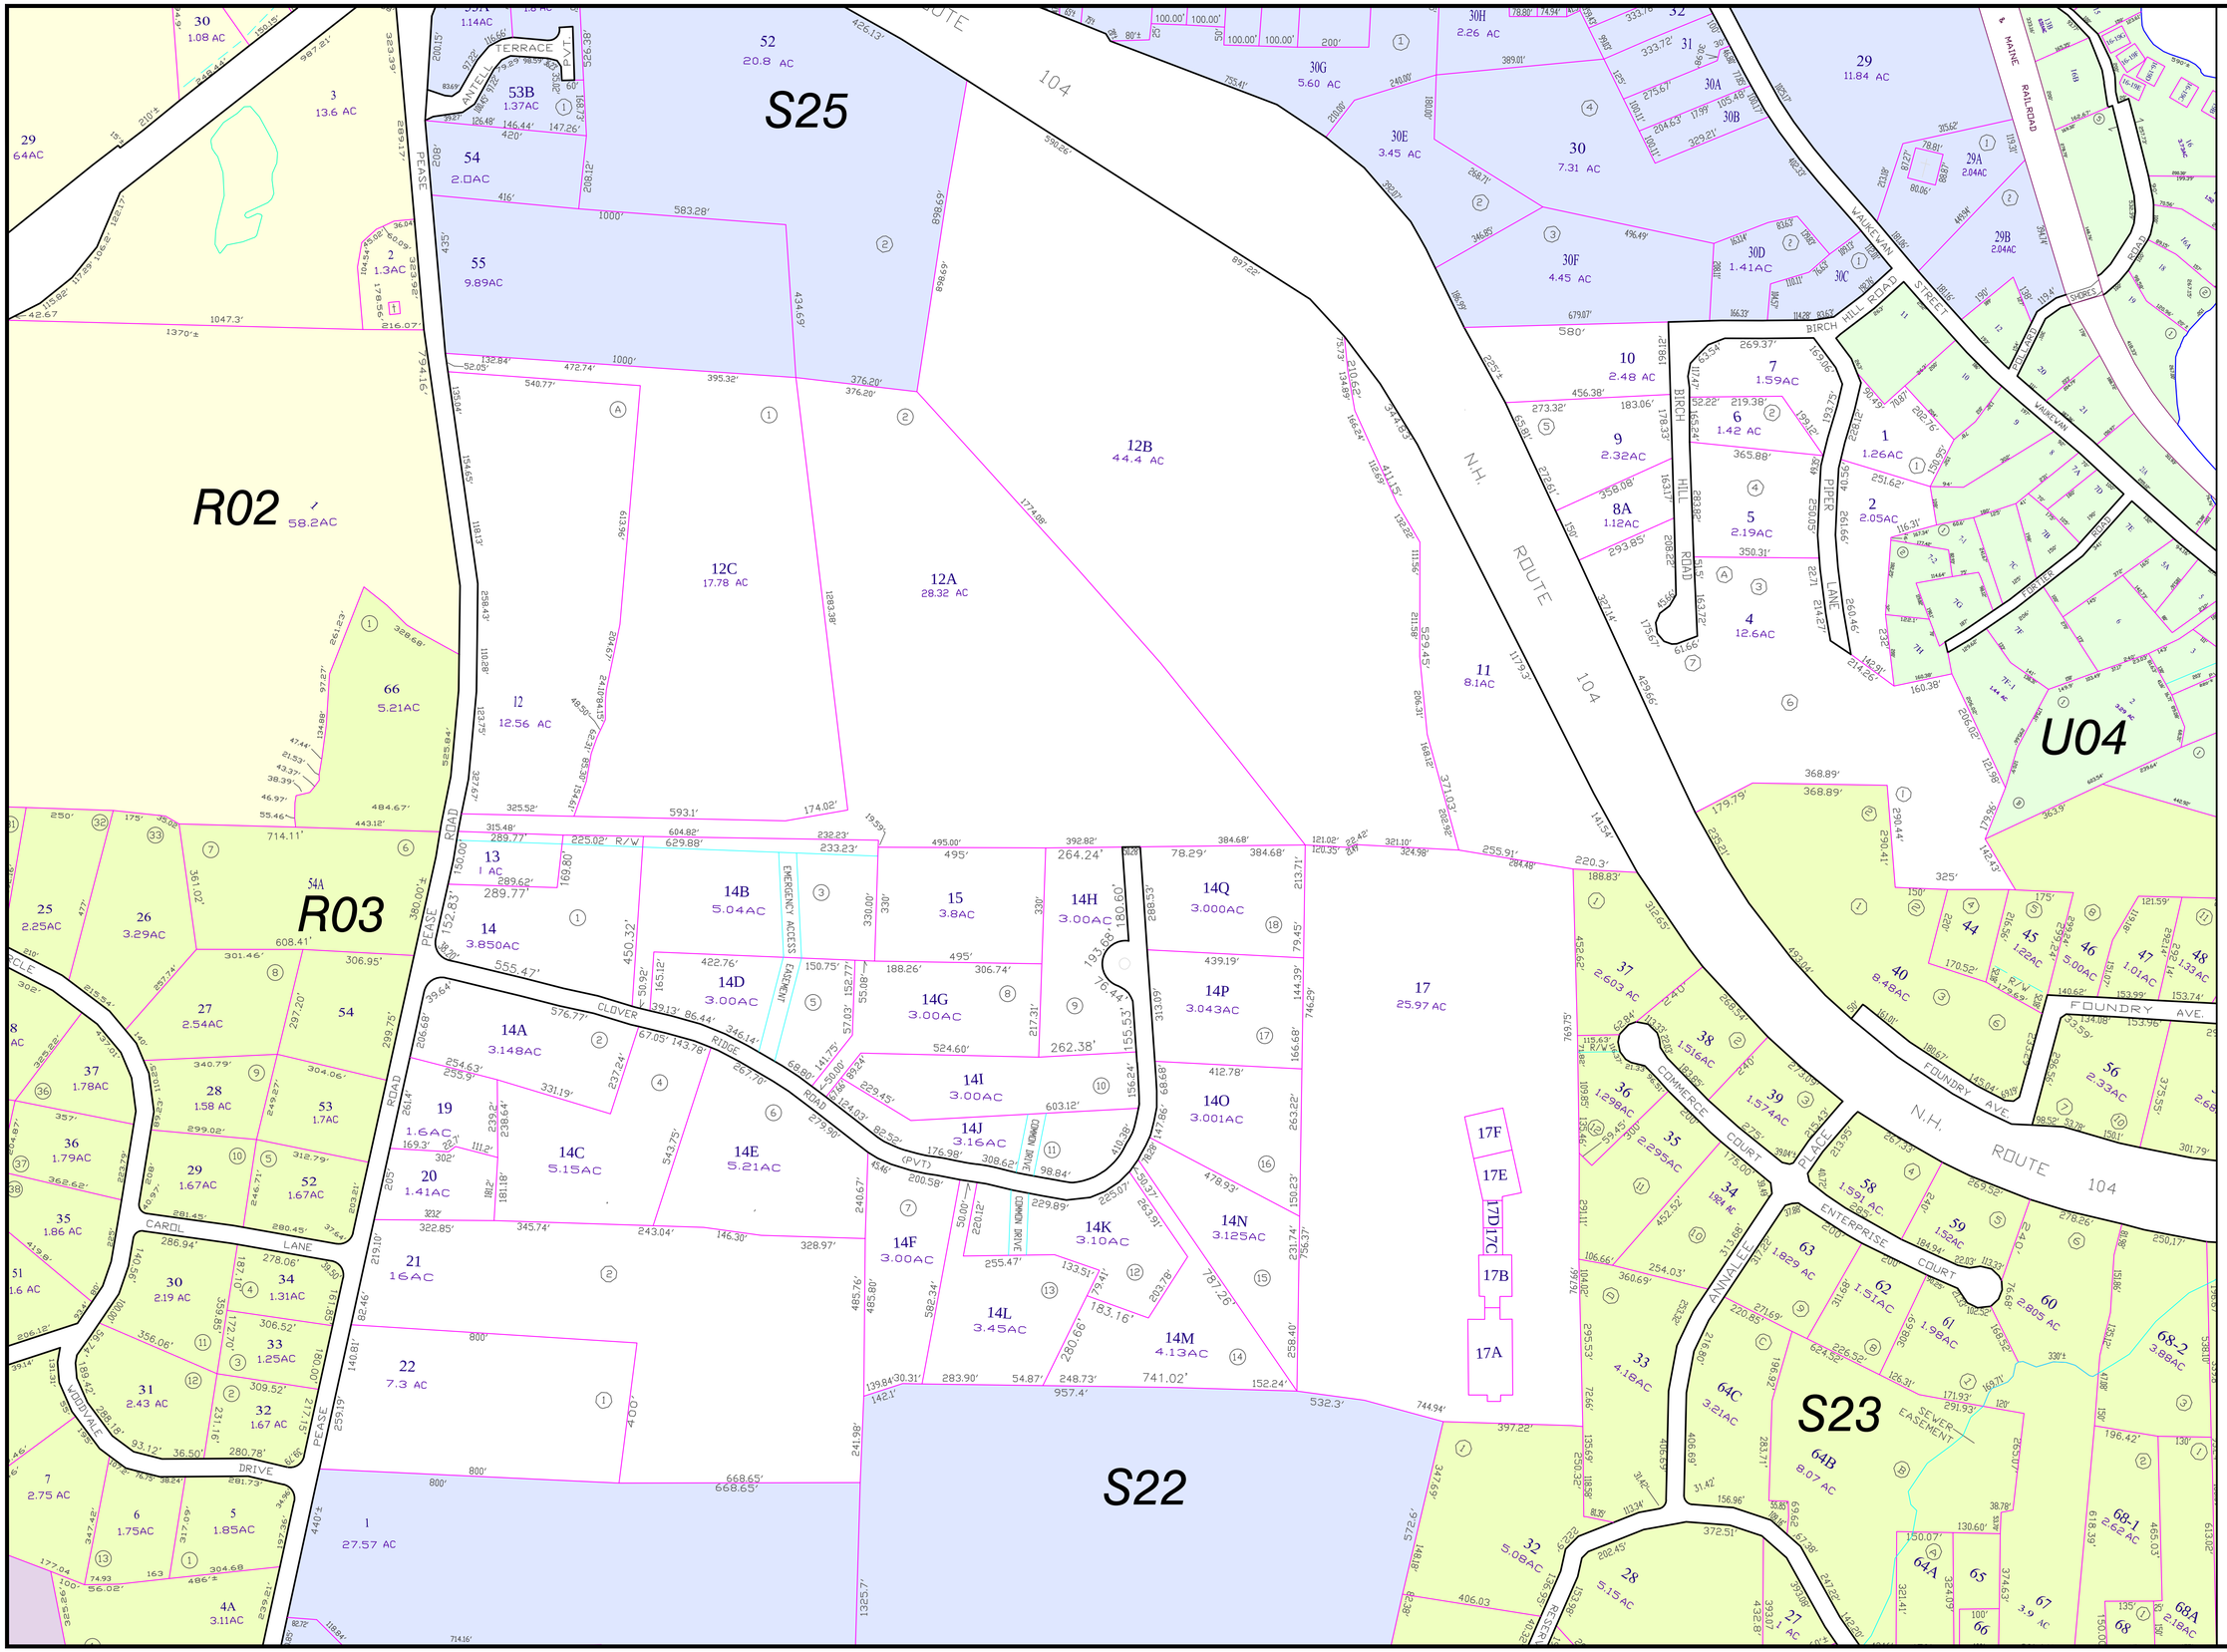
PROPERTY MAP
MEREDITH
NEW HAMPSHIRE
LEGEND
LOT DIMENSION
PROPERTY HOOKS
RIGHT OF WAY
EASEMENT
ABUTTING MAP NO. R11
PARCEL NUMBER 74
SUBDIVISION LOT NO. 4
STREET ADDRESS NO. 68
REVISED TO APRIL 1, 2015
FOR ASSESSMENT PURPOSES ONLY
NOT FOR PROPERTY CONVEYANCES
SCALE IN FEET
0
200
400
John E. O'Donnell & Associates
632 Bald Hill Road
New Gloucester, Maine 04260
S24
S25
R02
R03
U04
S23
S22
N.H. ROUTE 104
PEASE ROAD
BIRCH HILL ROAD
PIPER LANE
WAUKEVAN STREET
MAINE & RAILROAD
FOUNDRY AVE.
CLOVER RIDGE ROAD
CAROL LANE
WOODVALE DRIVE
COMMERCE COURT
ENTERPRISE COURT
ANNALEE
EMERGENCY ACCESS EASEMENT
COMMON DRIVE
SEWER EASEMENT