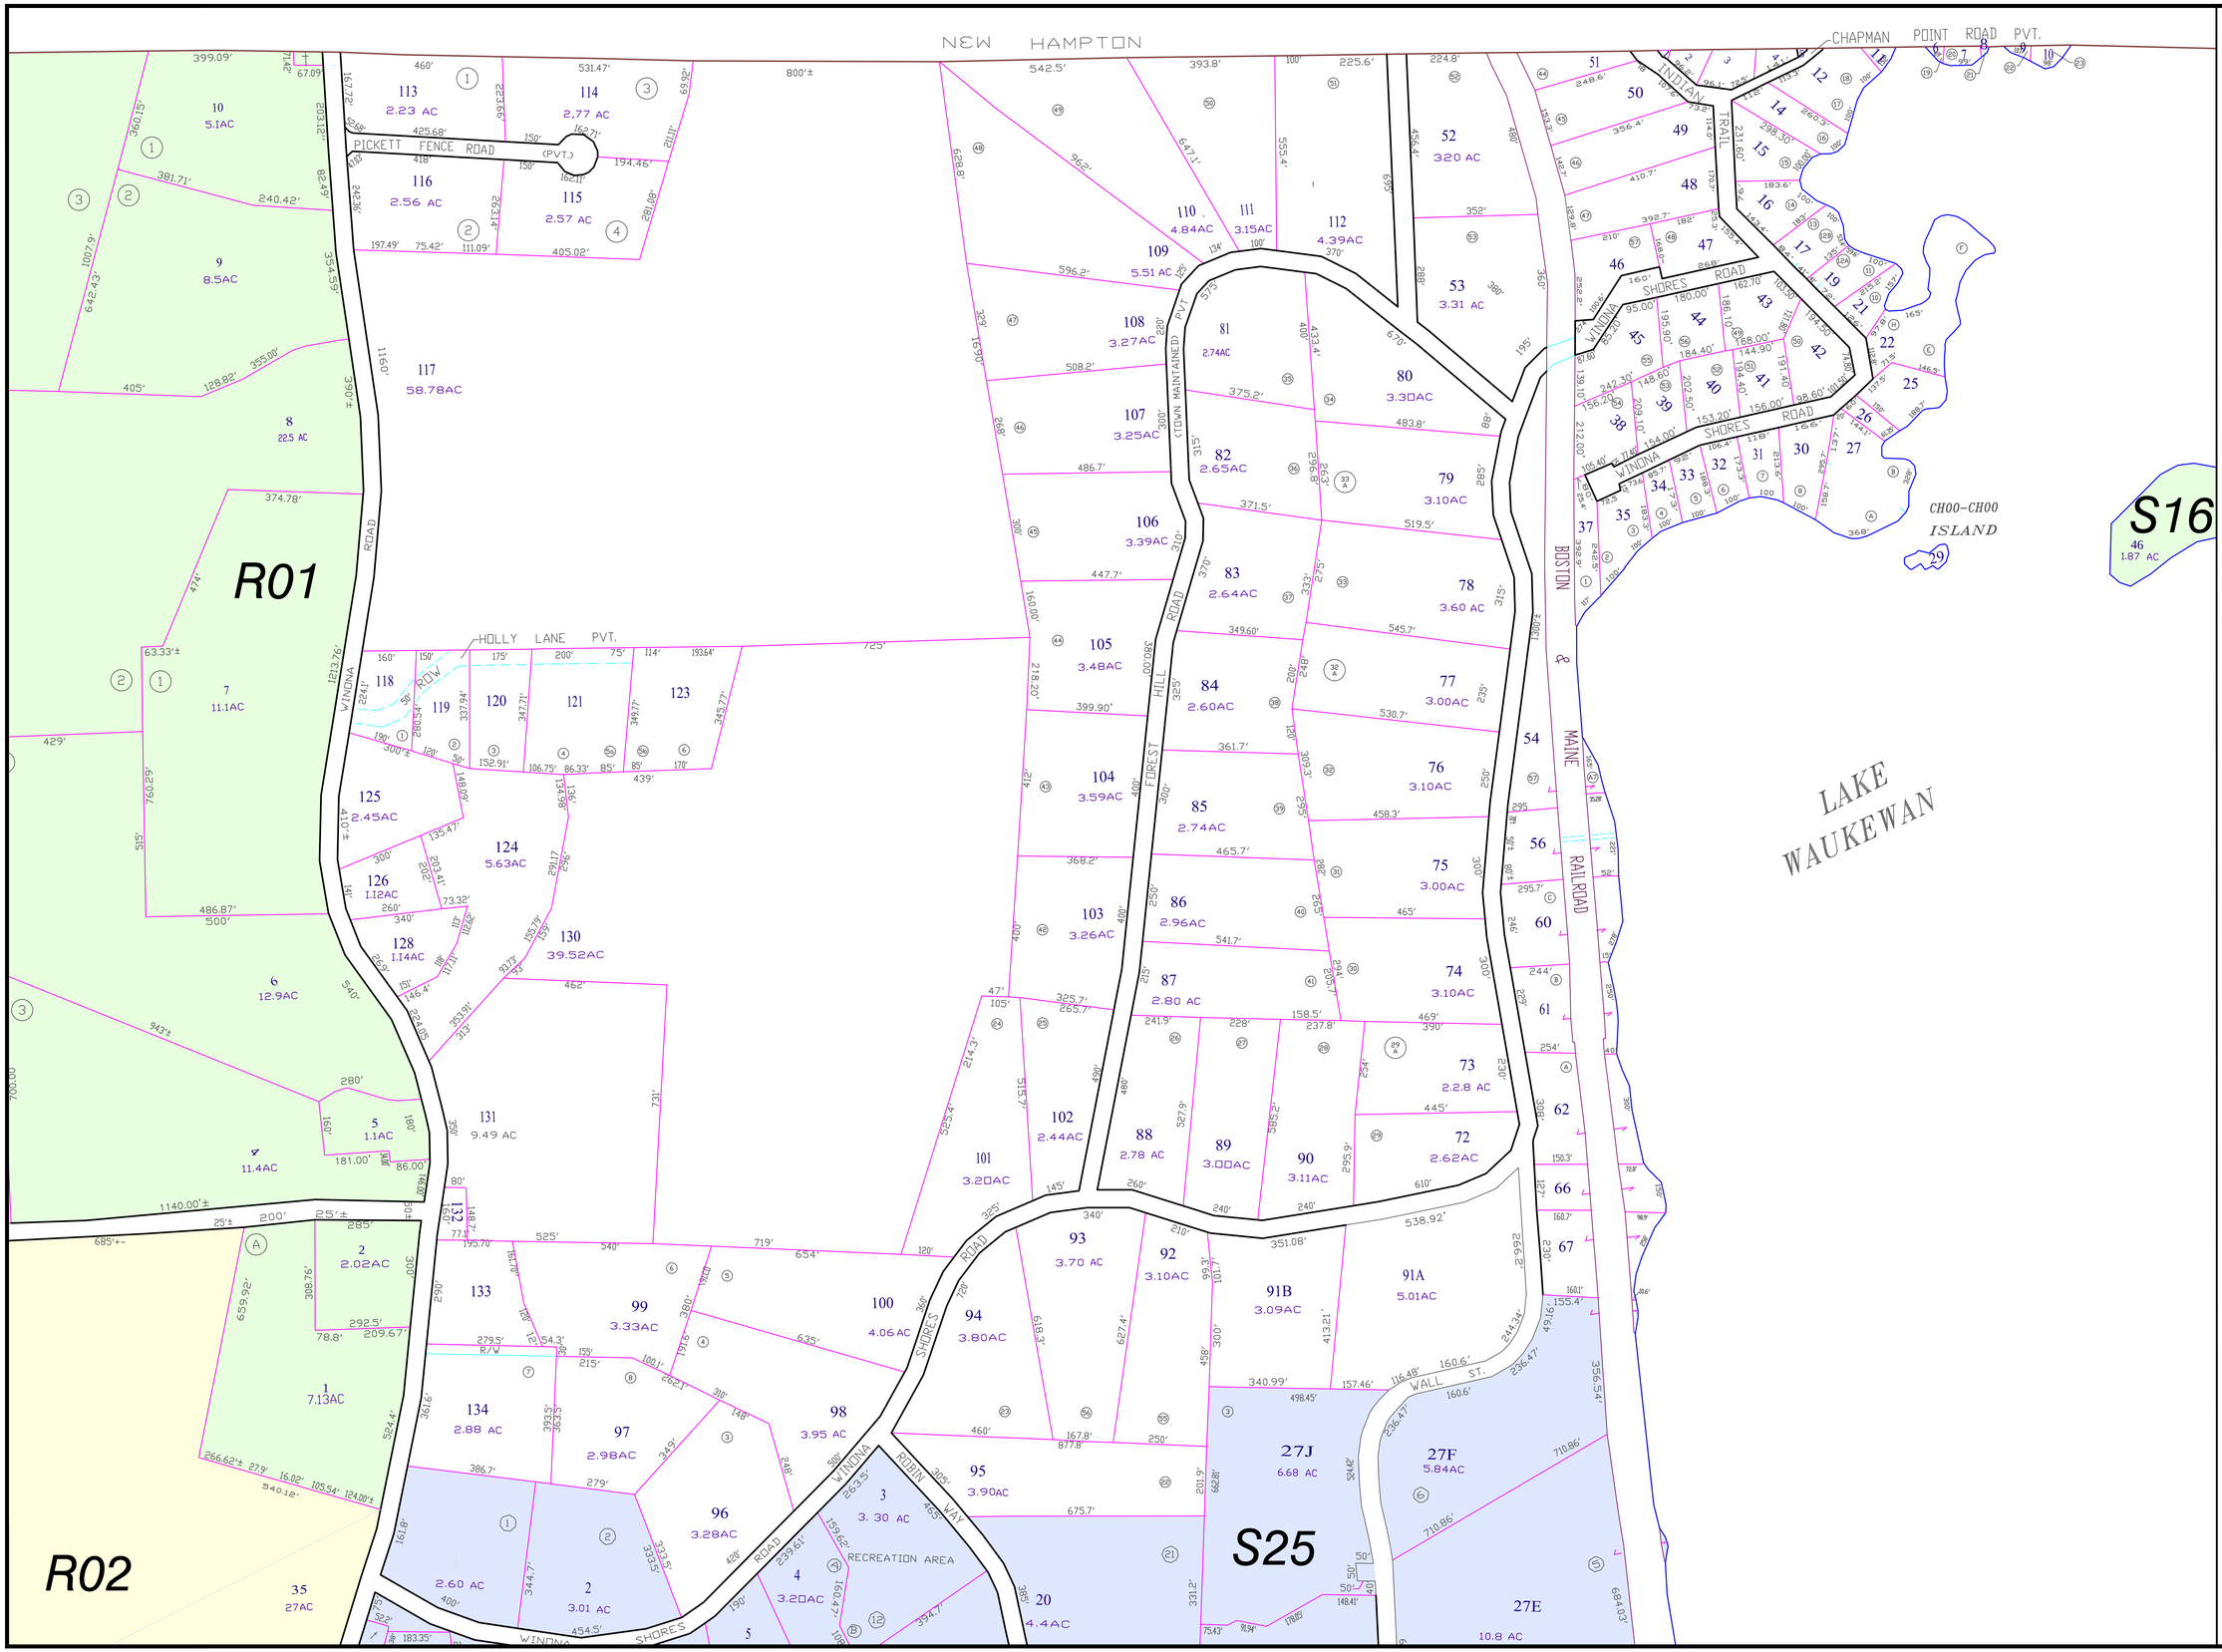
NEW HAMPTON
PROPERTY MAP
MEREDITH
NEW HAMPSHIRE
CHAPMAN POINT ROAD PVT.
PICKETT FENCE ROAD (PVT.)
HOLLY LANE PVT.
WINDINA ROAD
FOREST HILL ROAD (TOWN MAINTAINED) PVT.
WINDINA SHORES ROAD
BOSTON & MAINE RAILROAD
INDIAN TRAIL
ROBIN WAY
WALL ST.
RECREATION AREA
CH00-CH00 ISLAND
LAKE WAUKEWAN
R01
R02
S16
S25
S26
LEGEND
LOT DIMENSION
PROPERTY HOOKS
RIGHT OF WAY
EASEMENT
SCALE IN FEET
0 200 400
ABUTTING MAP NO. R11
PARCEL NUMBER 74
SUBDIVISION LOT NO. 4
STREET ADDRESS NO. 18
REVISED TO APRIL 1, 2015
FOR ASSESSMENT PURPOSES ONLY
NOT FOR PROPERTY CONVEYANCES
John E. O'Donnell & Associates
632 Bald Hill Road
New Gloucester, Maine 04260