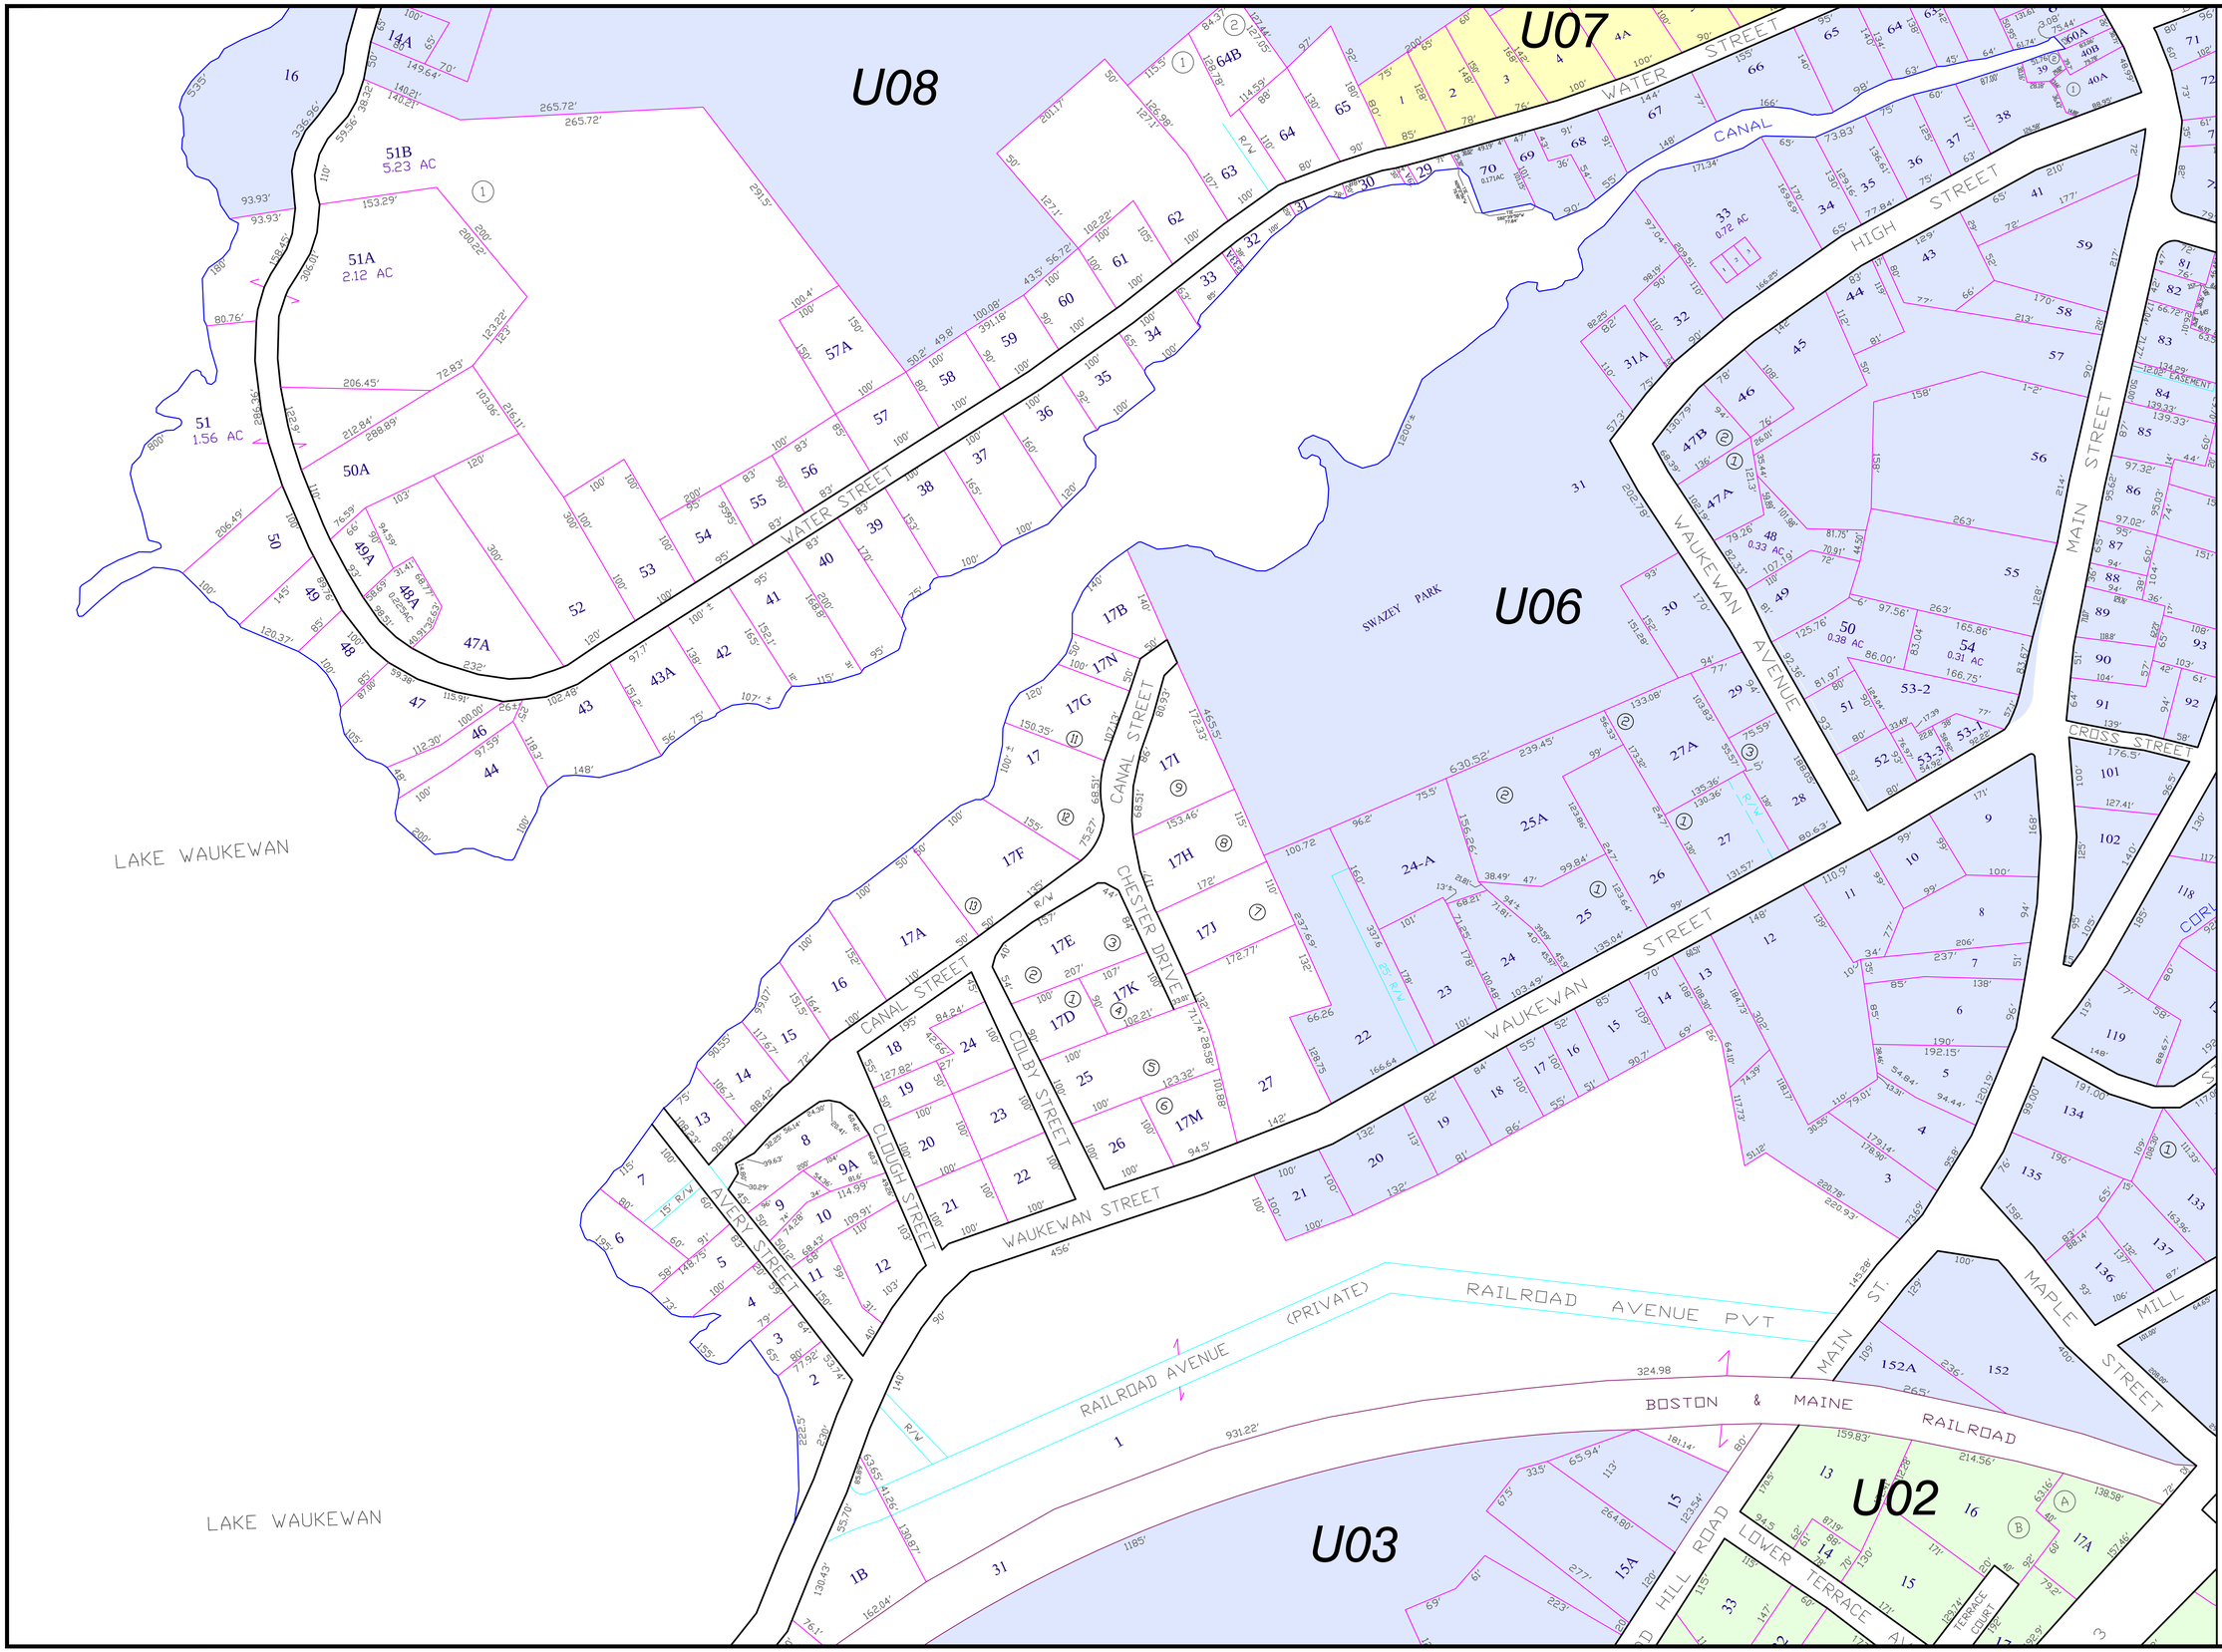
U08
U07
U06
U03
U02
U05
WATER STREET
CANAL
HIGH STREET
MAIN STREET
WAUKEWAN AVENUE
WAUKEWAN STREET
CROSS STREET
CANAL STREET
CHESTER DRIVE
COLBY STREET
CLOUGH STREET
AVERY STREET
SWAZEY PARK
LAKE WAUKEWAN
RAILROAD AVENUE (PRIVATE)
RAILROAD AVENUE PVT
BOSTON & MAINE RAILROAD
HILL ROAD
LOWER TERRACE
TERRACE COURT
MAPLE STREET
MILL
51B 5.23 AC
51A 2.12 AC
51 1.56 AC
33 0.72 AC
48 0.33 AC
50 0.38 AC
54 0.31 AC
PROPERTY MAP
MEREDITH
NEW HAMPSHIRE
LEGEND
LOT DIMENSION
PROPERTY HOOKS
RIGHT OF WAY
EASEMENT
ABUTTING MAP NO. R11
PARCEL NUMBER 74
SUBDIVISION LOT NO. 4
STREET ADDRESS NO. 8
REVISED TO APRIL 1, 2015
FOR ASSESSMENT PURPOSES ONLY
NOT FOR PROPERTY CONVEYANCES
SCALE IN FEET
0 100 200
John E. O'Donnell & Associates
632 Bald Hill Road
New Gloucester, Maine 04260