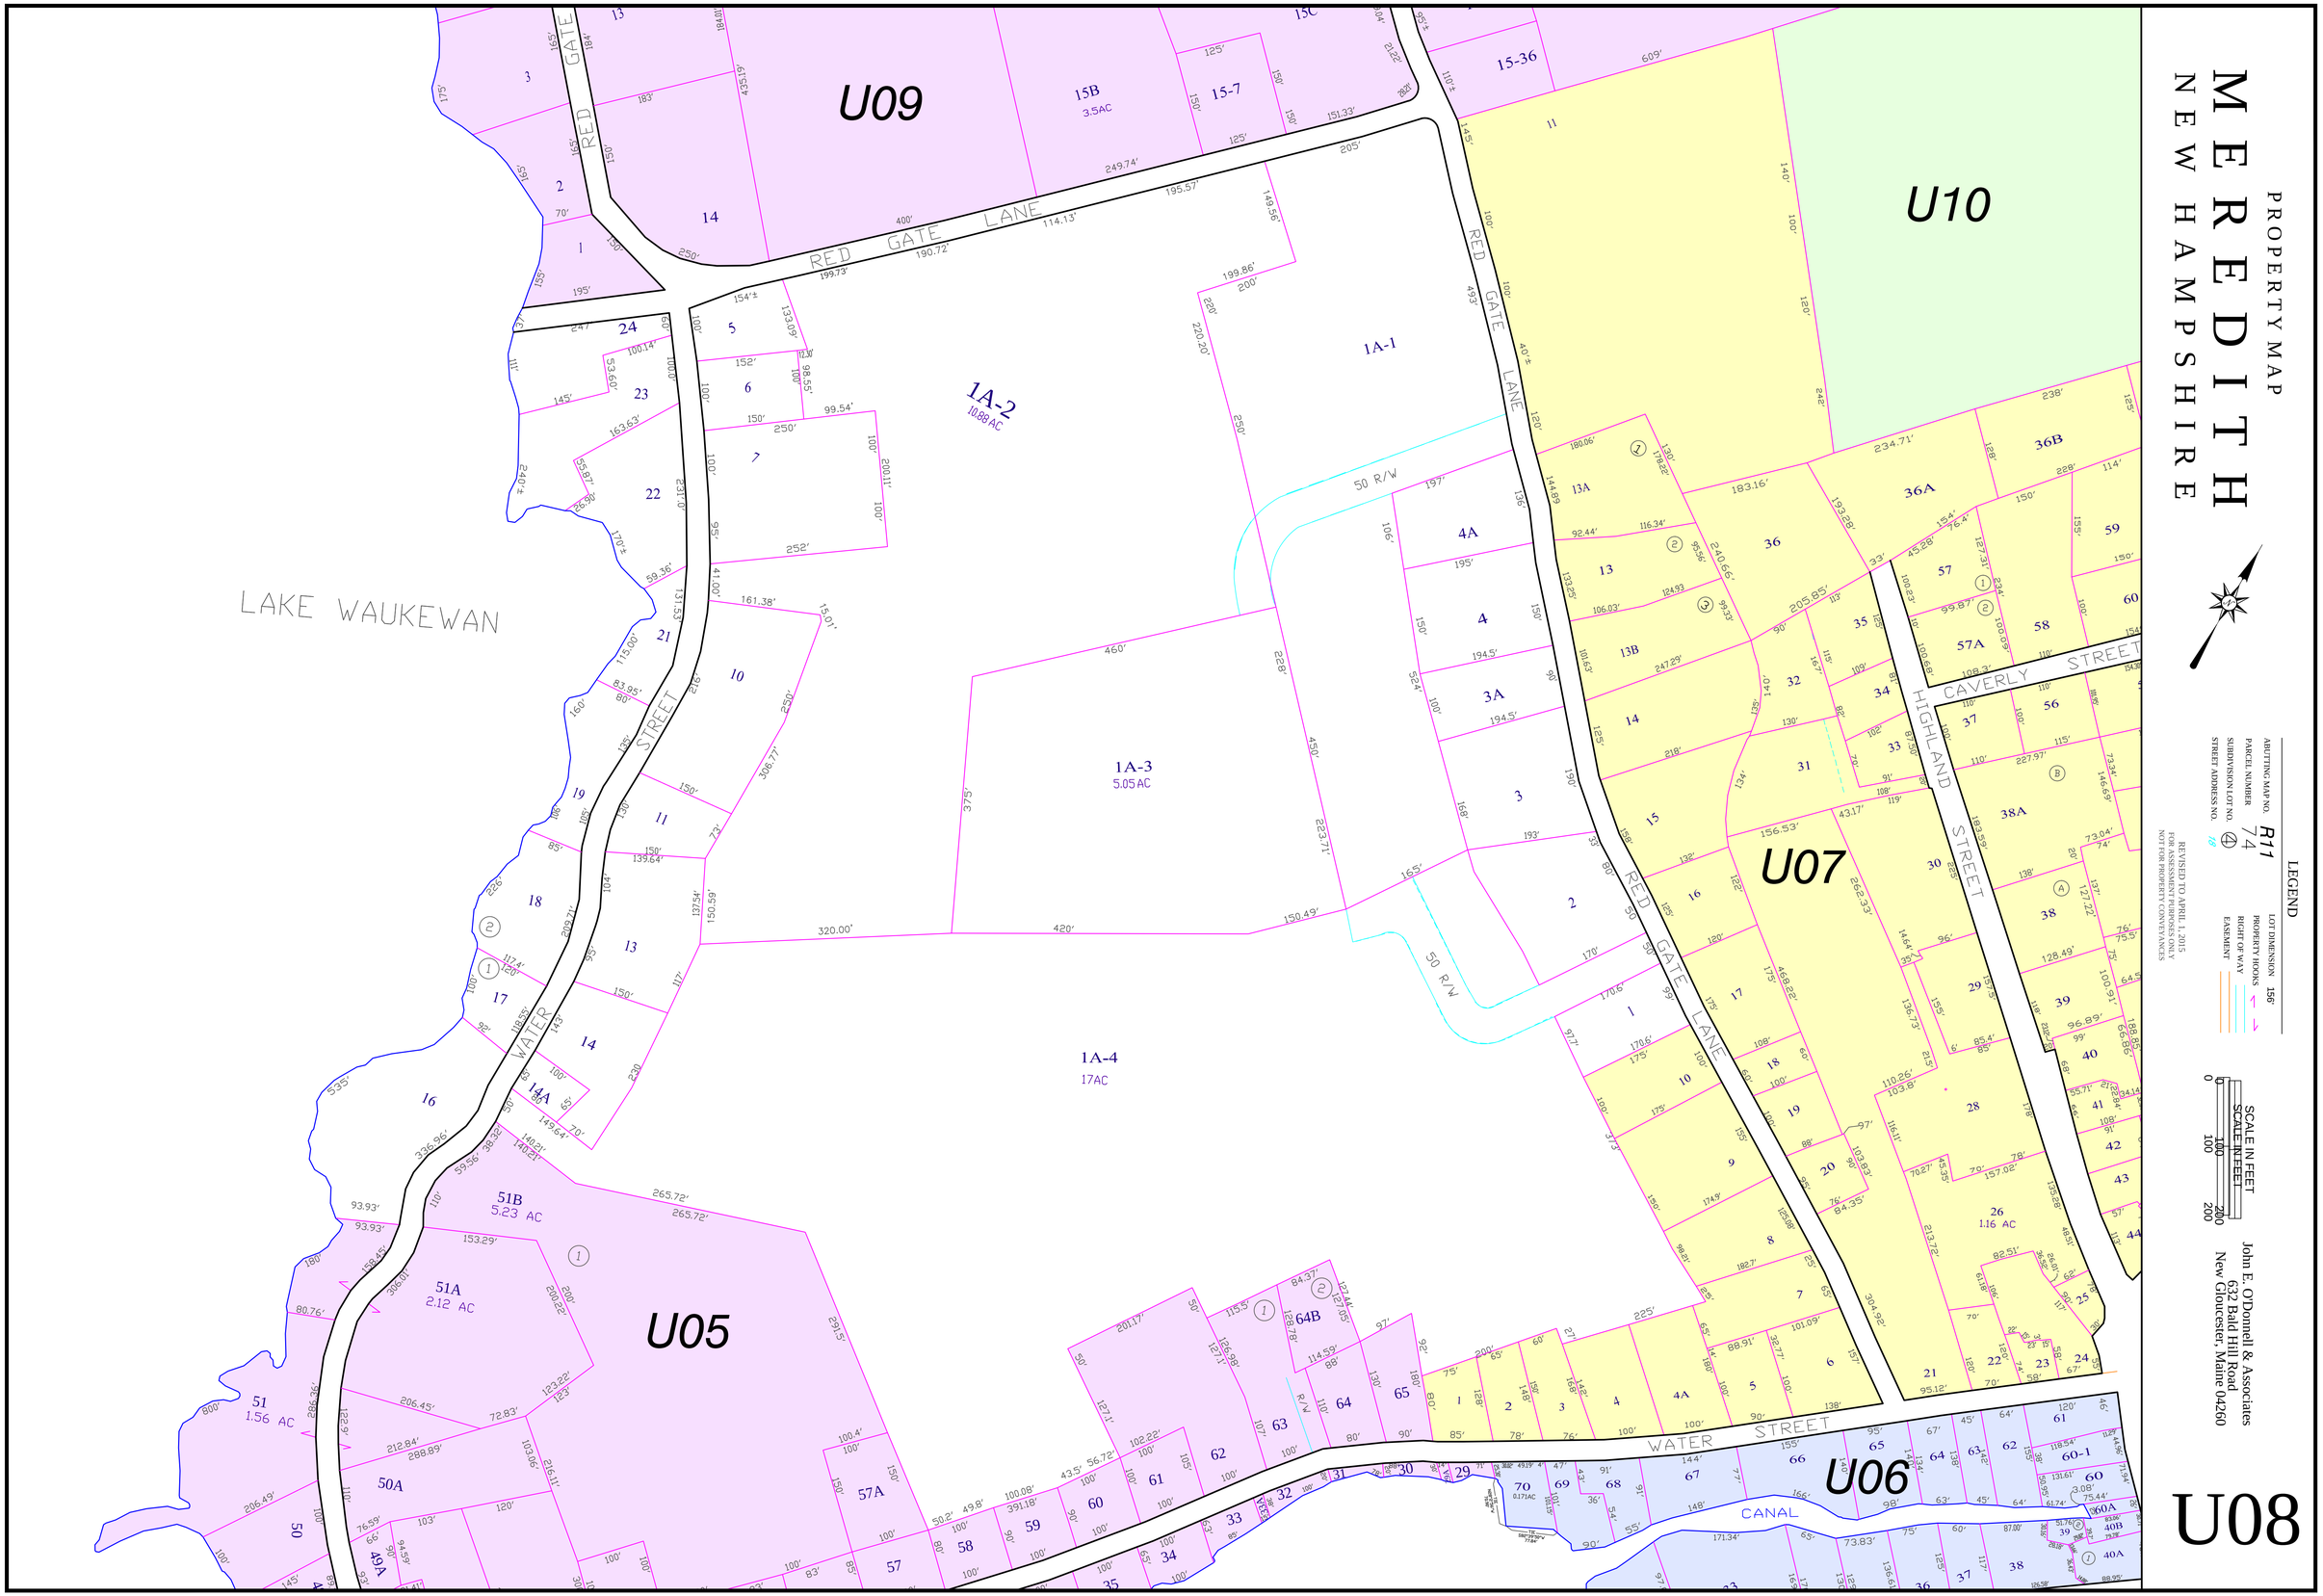
PROPERTY MAP
MEREDITH
NEW HAMPSHIRE
U09
U10
U07
U06
U05
U08
RED GATE LANE
WATER STREET
HIGHLAND STREET
CAVERLY STREET
CANAL
LAKE WAUKEWAN
1A-1
1A-2
10.88 AC
1A-3
5.05 AC
1A-4
17AC
50 R/W
51B
5.23 AC
51A
2.12 AC
51
1.56 AC
26
1.16 AC
LEGEND
LOT DIMENSION
PROPERTY HOOKS
RIGHT OF WAY
EASEMENT
SCALE IN FEET
ABUTTING MAP NO. R11
PARCEL NUMBER 74
SUBDIVISION LOT NO. 4
STREET ADDRESS NO. 8
REVISED TO APRIL 1, 2015
FOR ASSESSMENT PURPOSES ONLY
NOT FOR PROPERTY CONVEYANCES
John E. O'Donnell & Associates
632 Bald Hill Road
New Gloucester, Maine 04260