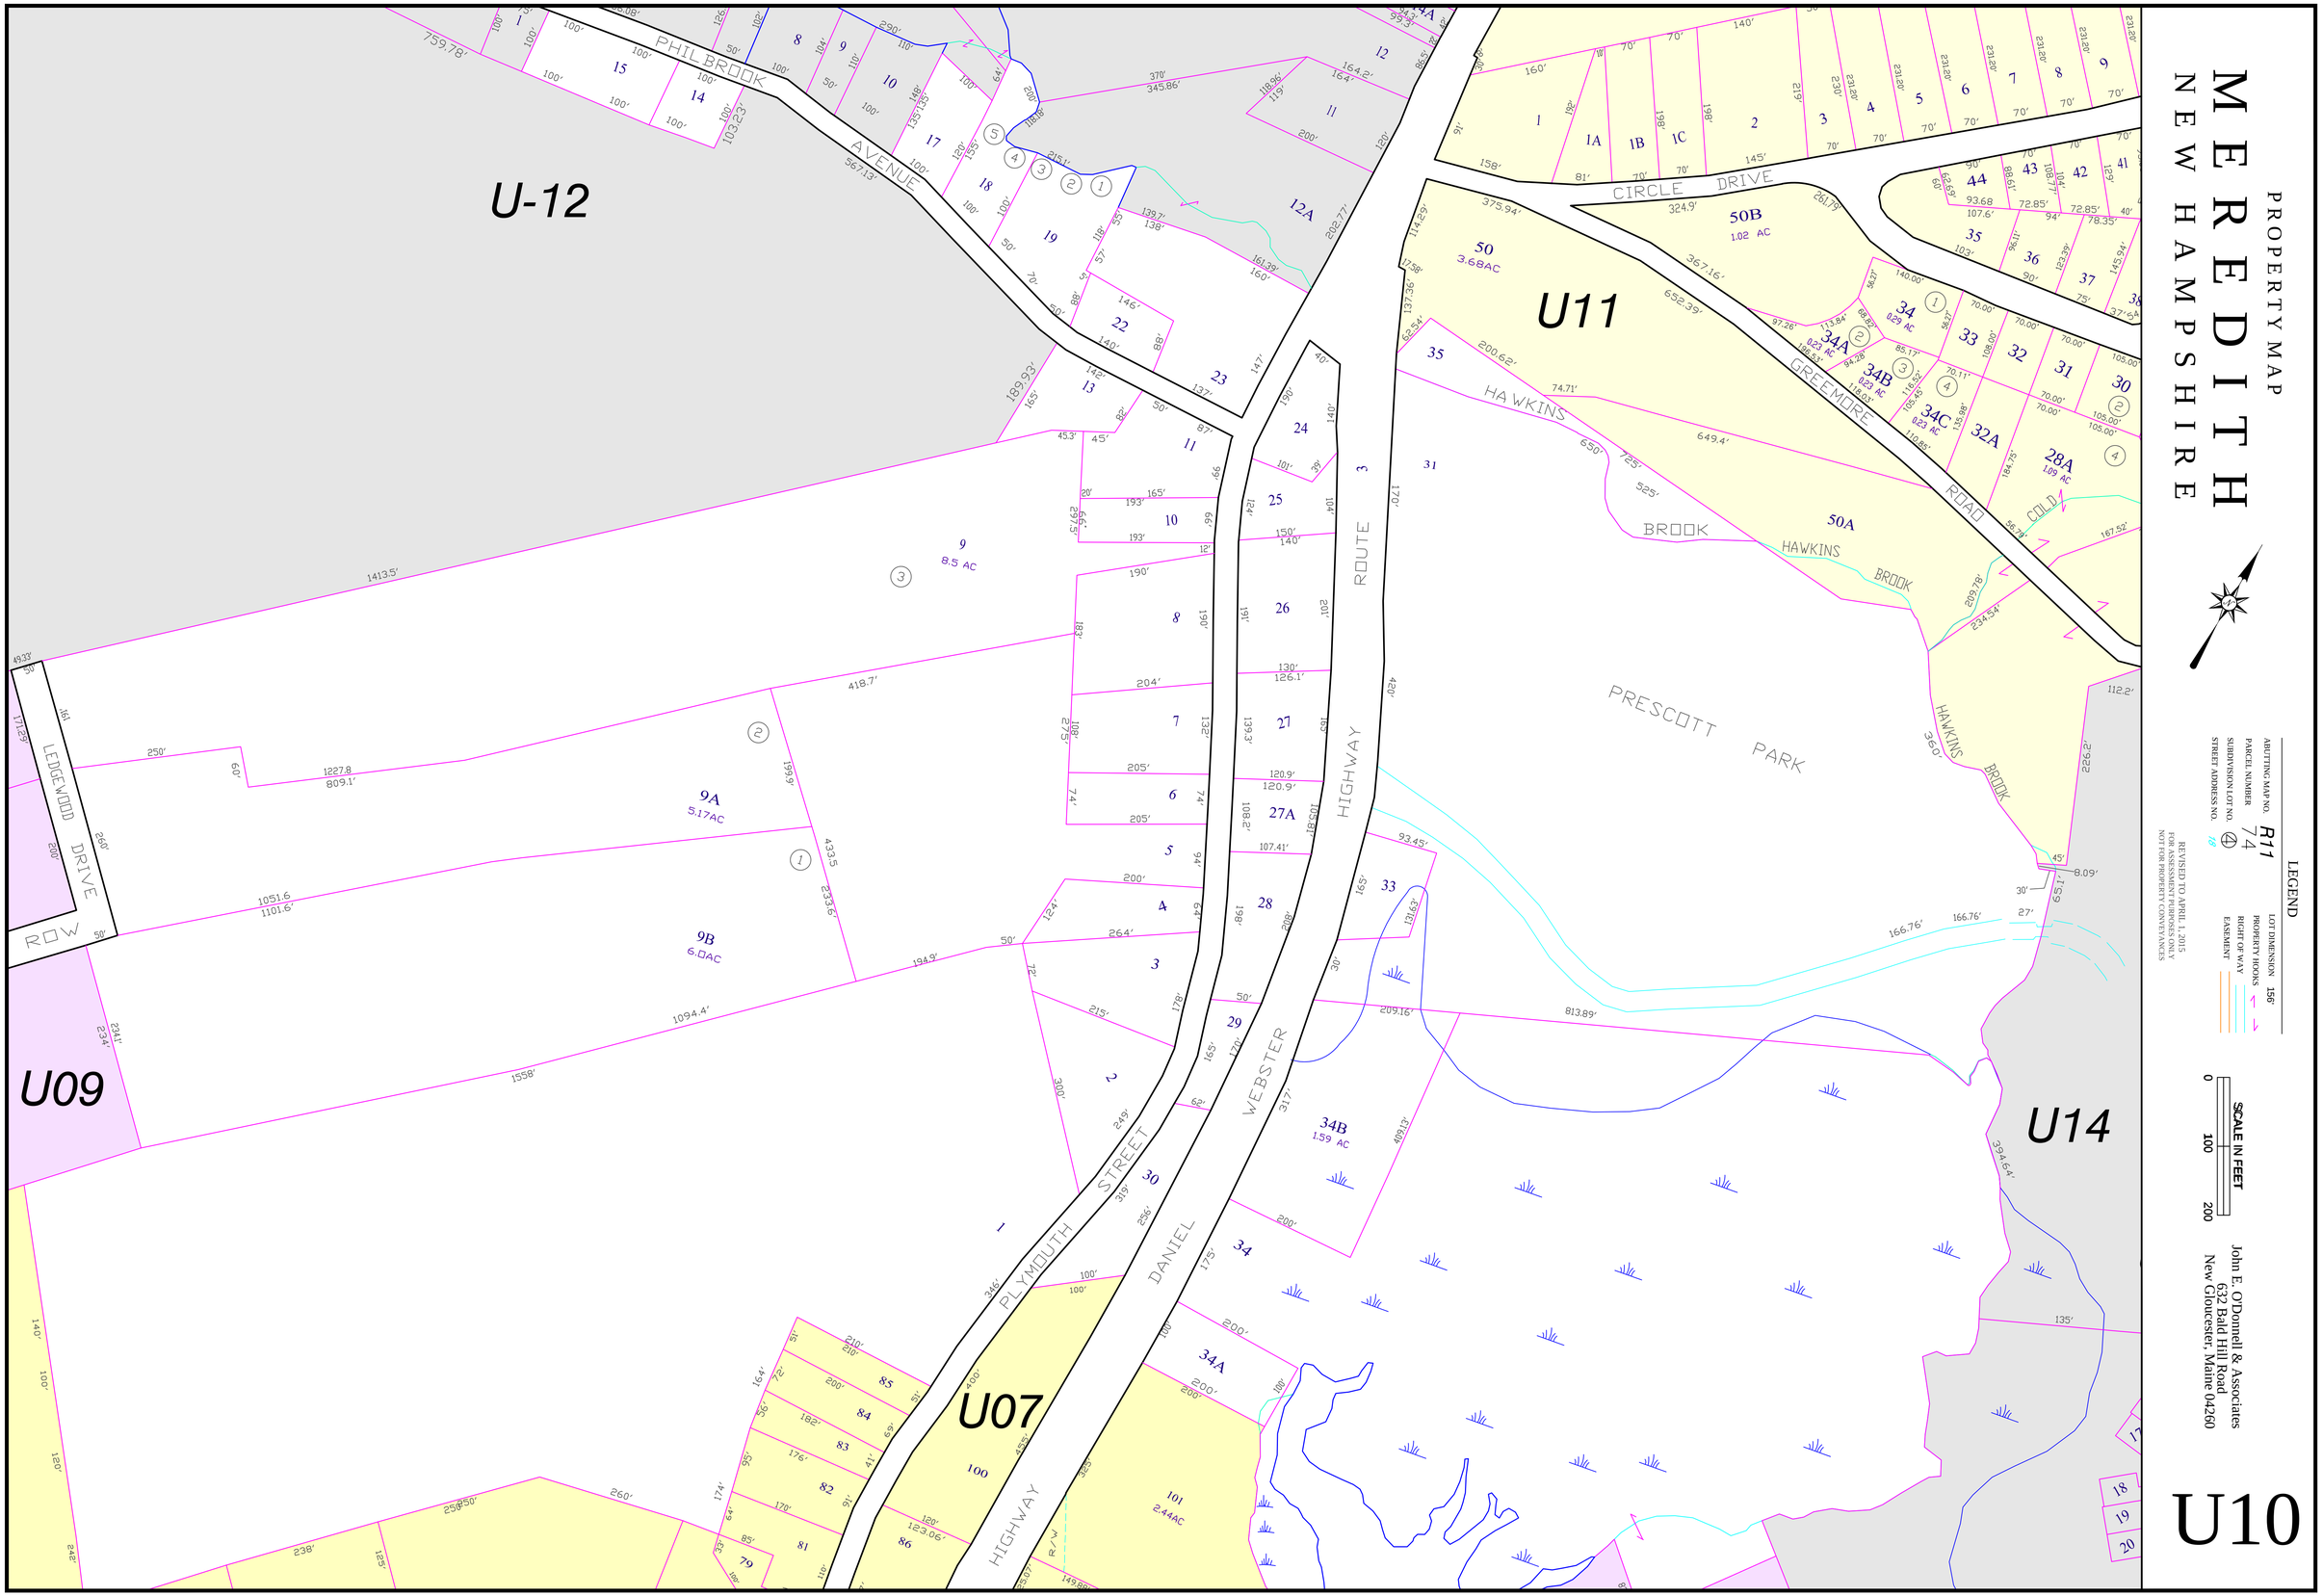
PROPERTY MAP
MEREDITH
NEW HAMPSHIRE
U-12
U11
U09
U07
U14
U10
PHILBROOK AVENUE
CIRCLE DRIVE
GREEMORE ROAD
HAWKINS BROOK
PRESCOTT PARK
ROUTE 3
WEBSTER HIGHWAY
DANIEL WEBSTER HIGHWAY
PLYMOUTH STREET
LEDGEWOOD DRIVE
ROW
LEGEND
LOT DIMENSION
PROPERTY HOOKS
RIGHT OF WAY
EASEMENT
ABUTTING MAP NO. R11
PARCEL NUMBER 74
SUBDIVISION LOT NO. 4
STREET ADDRESS NO. 88
REVISED TO APRIL 1, 2015
FOR ASSESSMENT PURPOSES ONLY
NOT FOR PROPERTY CONVEYANCES
SCALE IN FEET
0 100 200
John E. O'Donnell & Associates
632 Bald Hill Road
New Gloucester, Maine 04260