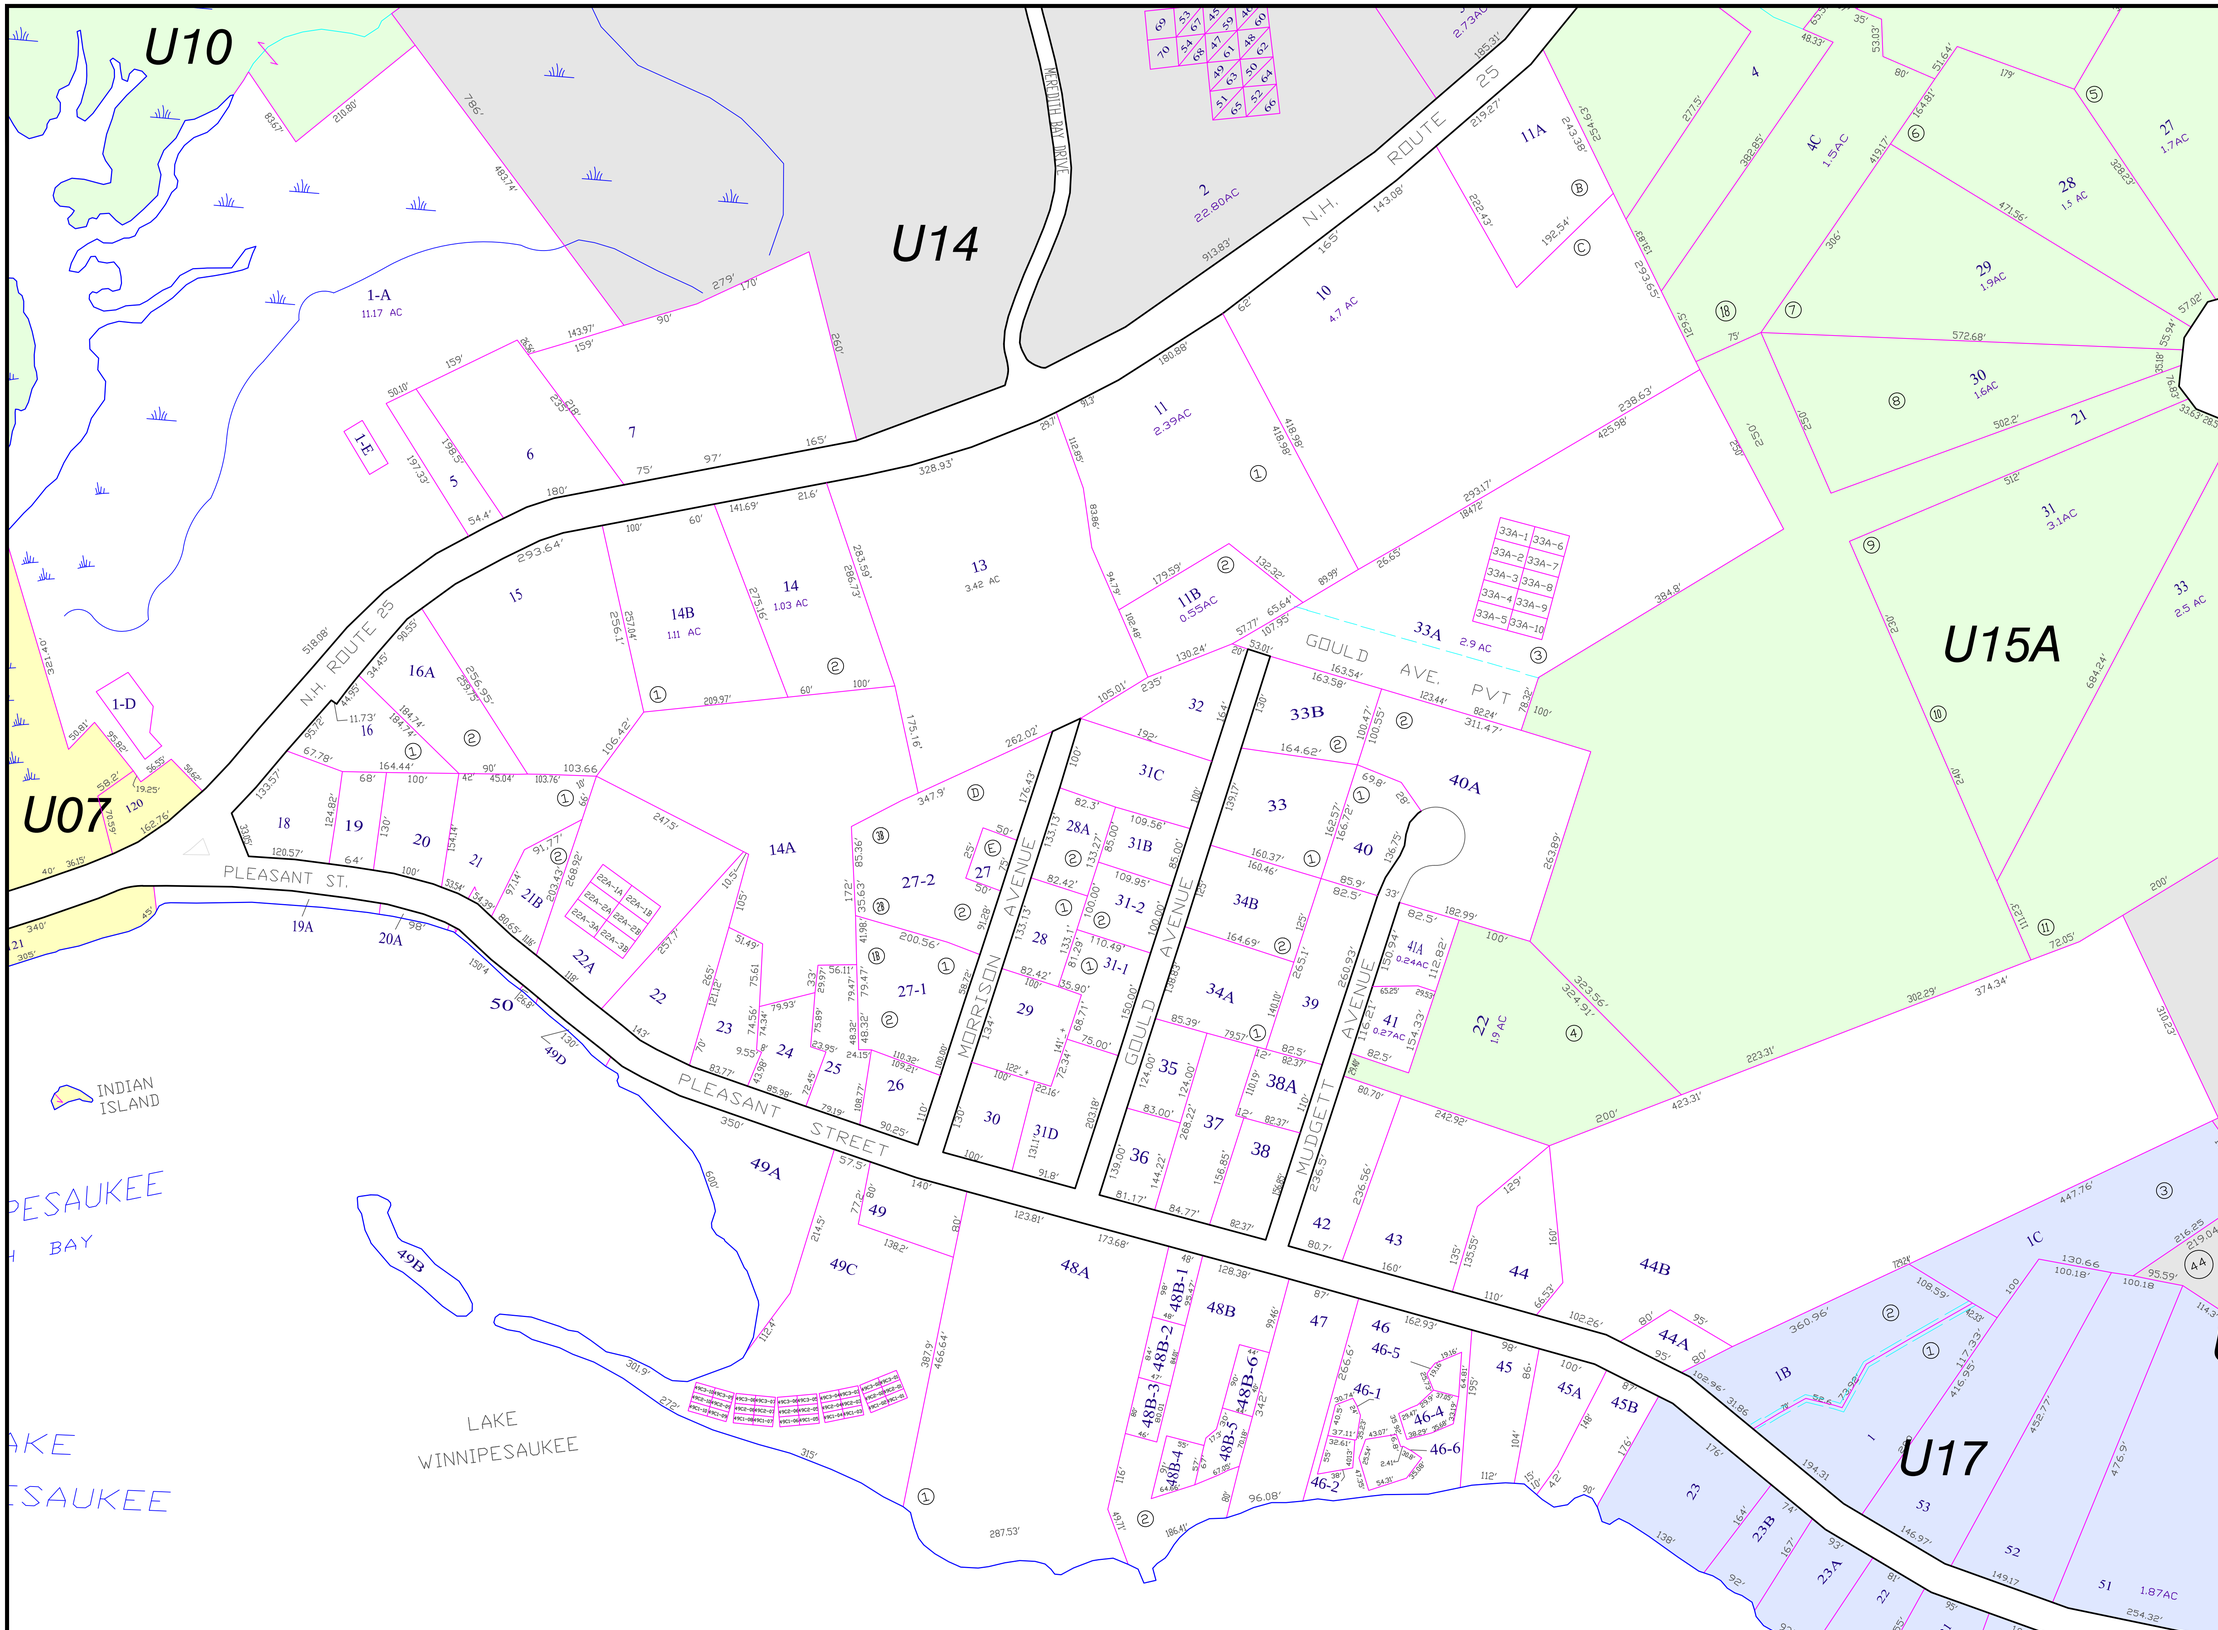
U10
U14
U15A
U07
U17
U15
N.H. ROUTE 25
PLEASANT ST.
PLEASANT STREET
MERRITH BAY DRIVE
MORRISON AVENUE
GOULD AVENUE
MUDGETT AVENUE
GOULD AVE. PVT
INDIAN ISLAND
LAKE WINNIPESAUKEE
PROPERTY MAP
MEREDITH
NEW HAMPSHIRE
LEGEND
ABUTTING MAP NO. R11
PARCEL NUMBER 74
SUBDIVISION LOT NO. 4
STREET ADDRESS NO. 88
LOT DIMENSION 156'
PROPERTY HOOKS
RIGHT OF WAY
EASEMENT
SCALE IN FEET
0 100 200
REVISED TO APRIL 1, 2015
FOR ASSESSMENT PURPOSES ONLY
NOT FOR PROPERTY CONVEYANCES
John E. O'Donnell & Associates
632 Bald Hill Road
New Gloucester, Maine 04260