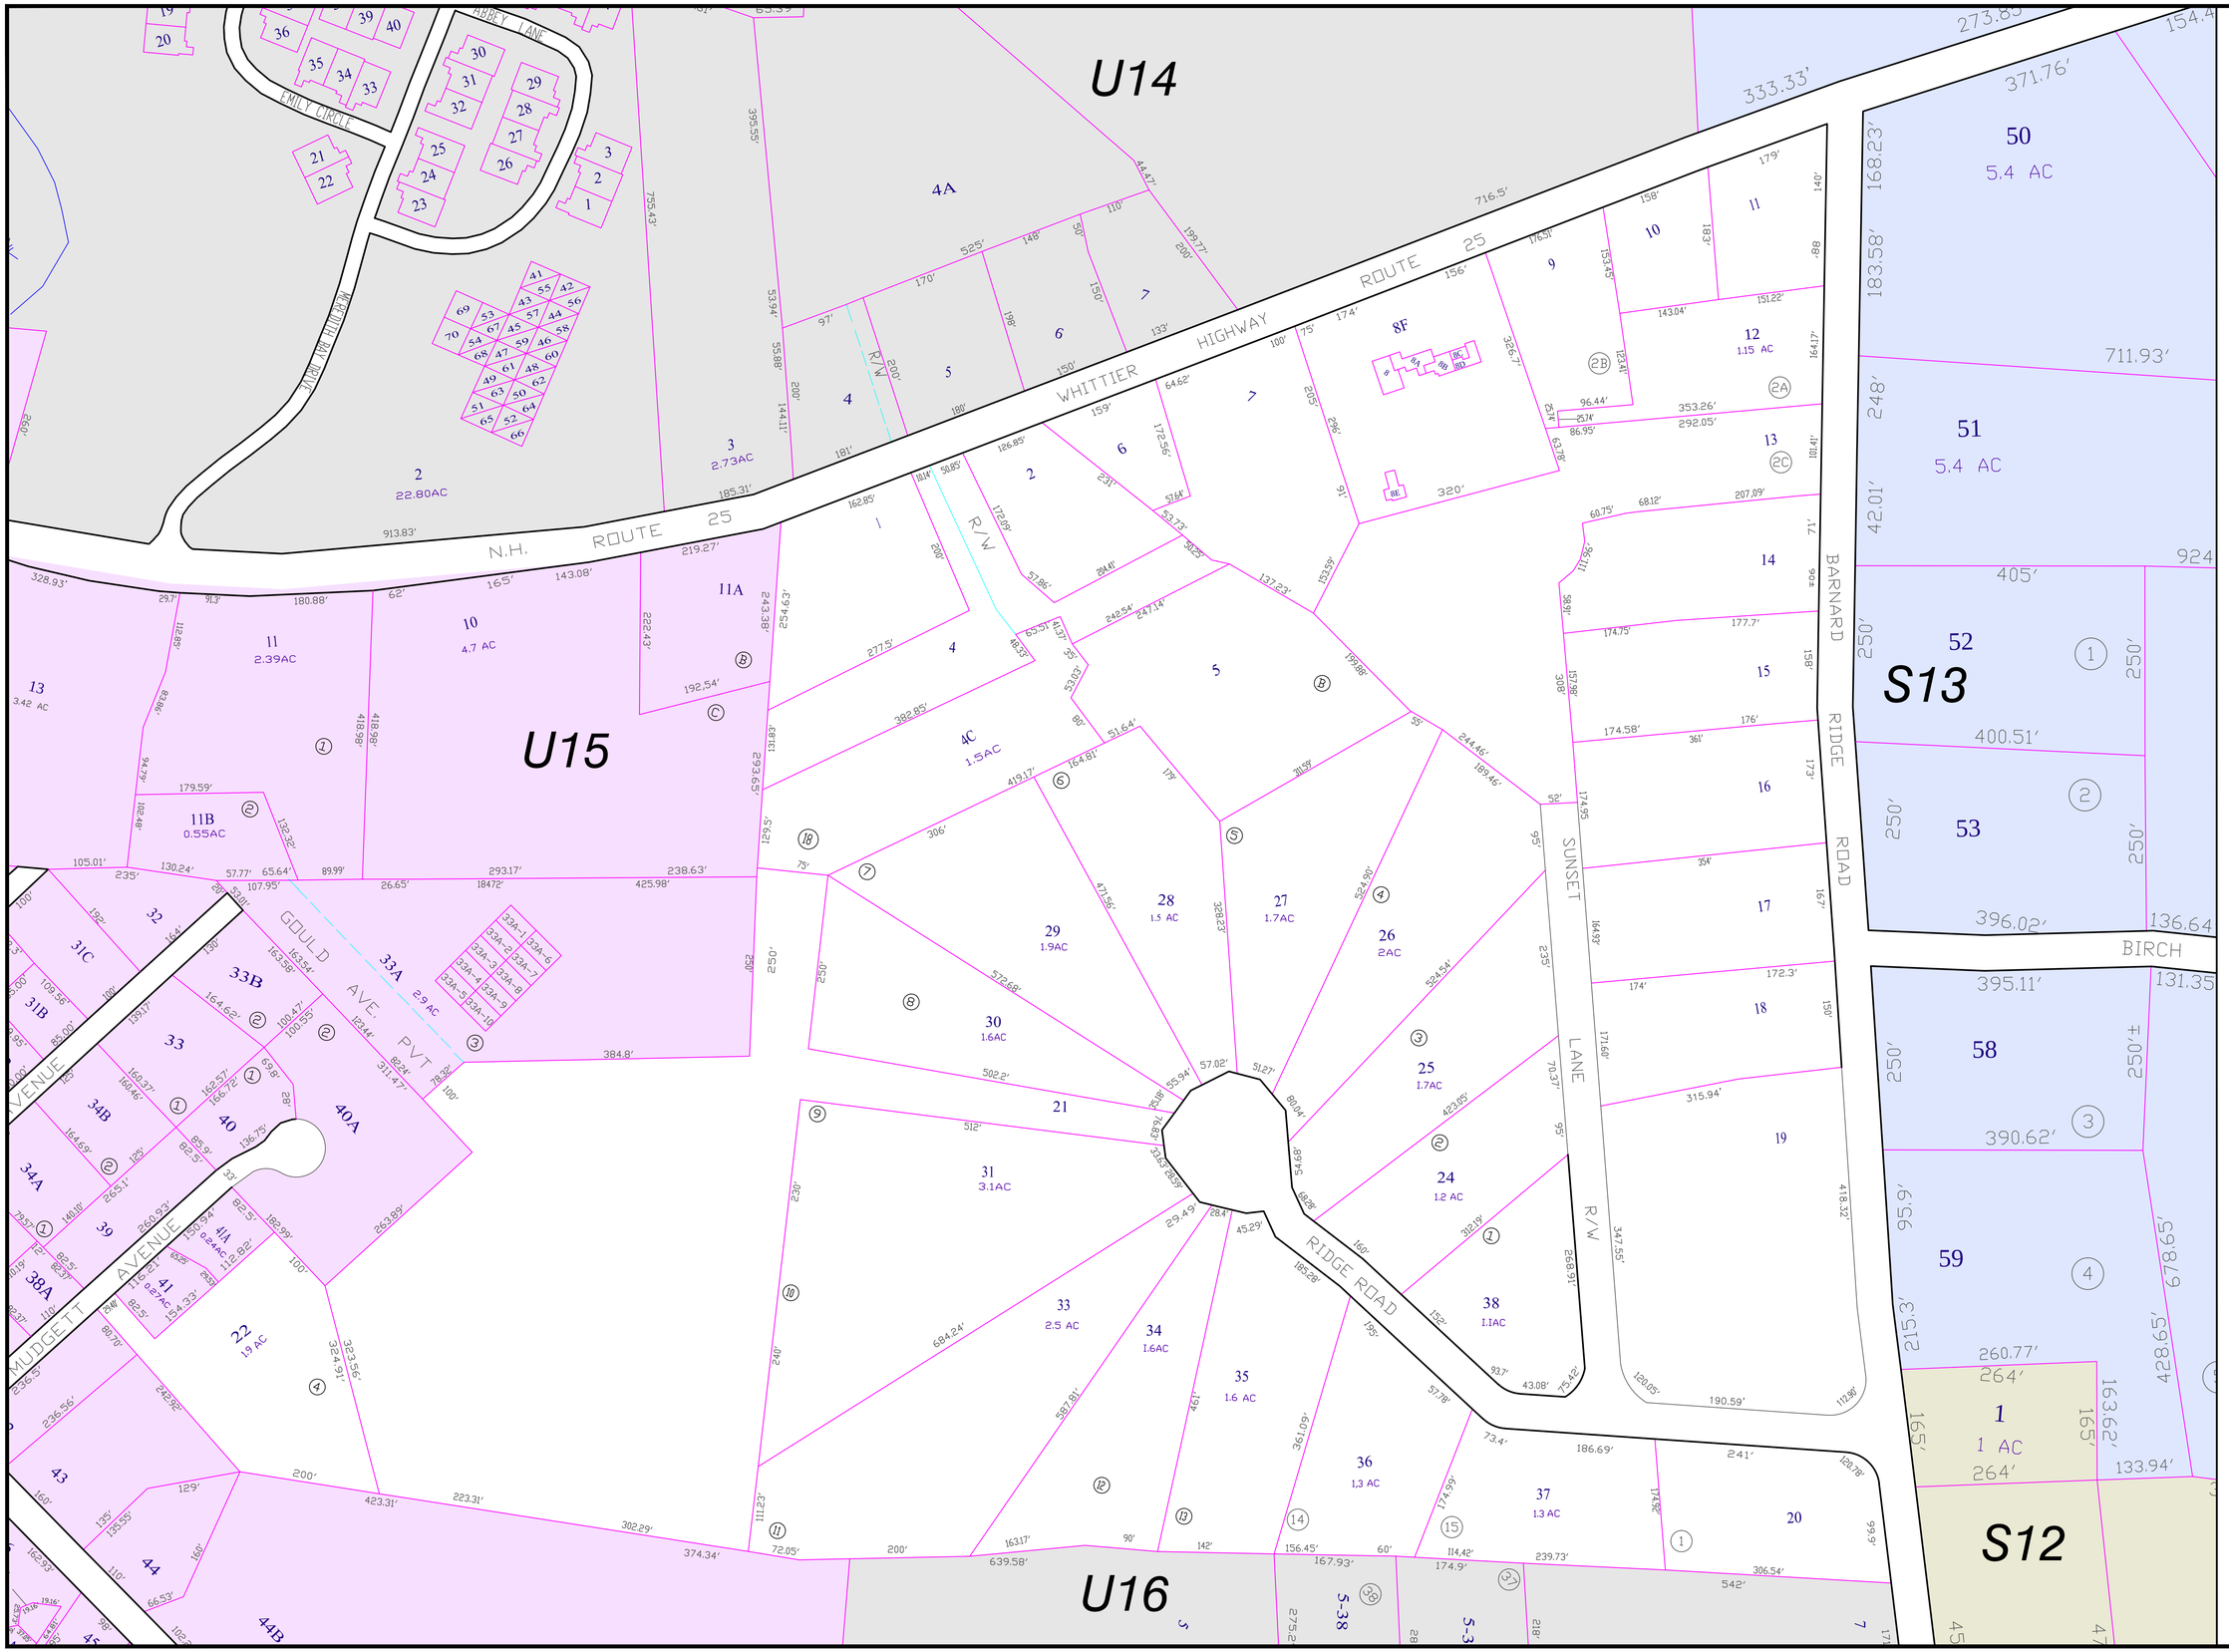
PROPERTY MAP
MEREDITH
NEW HAMPSHIRE
U14
U15
U16
S13
S12
U15A
N.H. ROUTE 25
WHITTIER HIGHWAY
BARNARD RIDGE ROAD
SUNSET LANE
RIDGE ROAD
BIRCH
GOULD AVE. PVT
MUDGETT AVENUE
ABBEY LANE
EMILY CIRCLE
MOUNTAIN VIEW
R/W
ABUTTING MAP NO. R11
PARCEL NUMBER 74
SUBDIVISION LOT NO. 4
STREET ADDRESS NO. 84
REVISED TO APRIL 1, 2015
FOR ASSESSMENT PURPOSES ONLY
NOT FOR PROPERTY CONVEYANCES
LEGEND
LOT DIMENSION 156'
PROPERTY HOOKS
RIGHT OF WAY
EASEMENT
SCALE IN FEET
0 100 200
John E. O'Donnell & Associates
632 Bald Hill Road
New Gloucester, Maine 04260