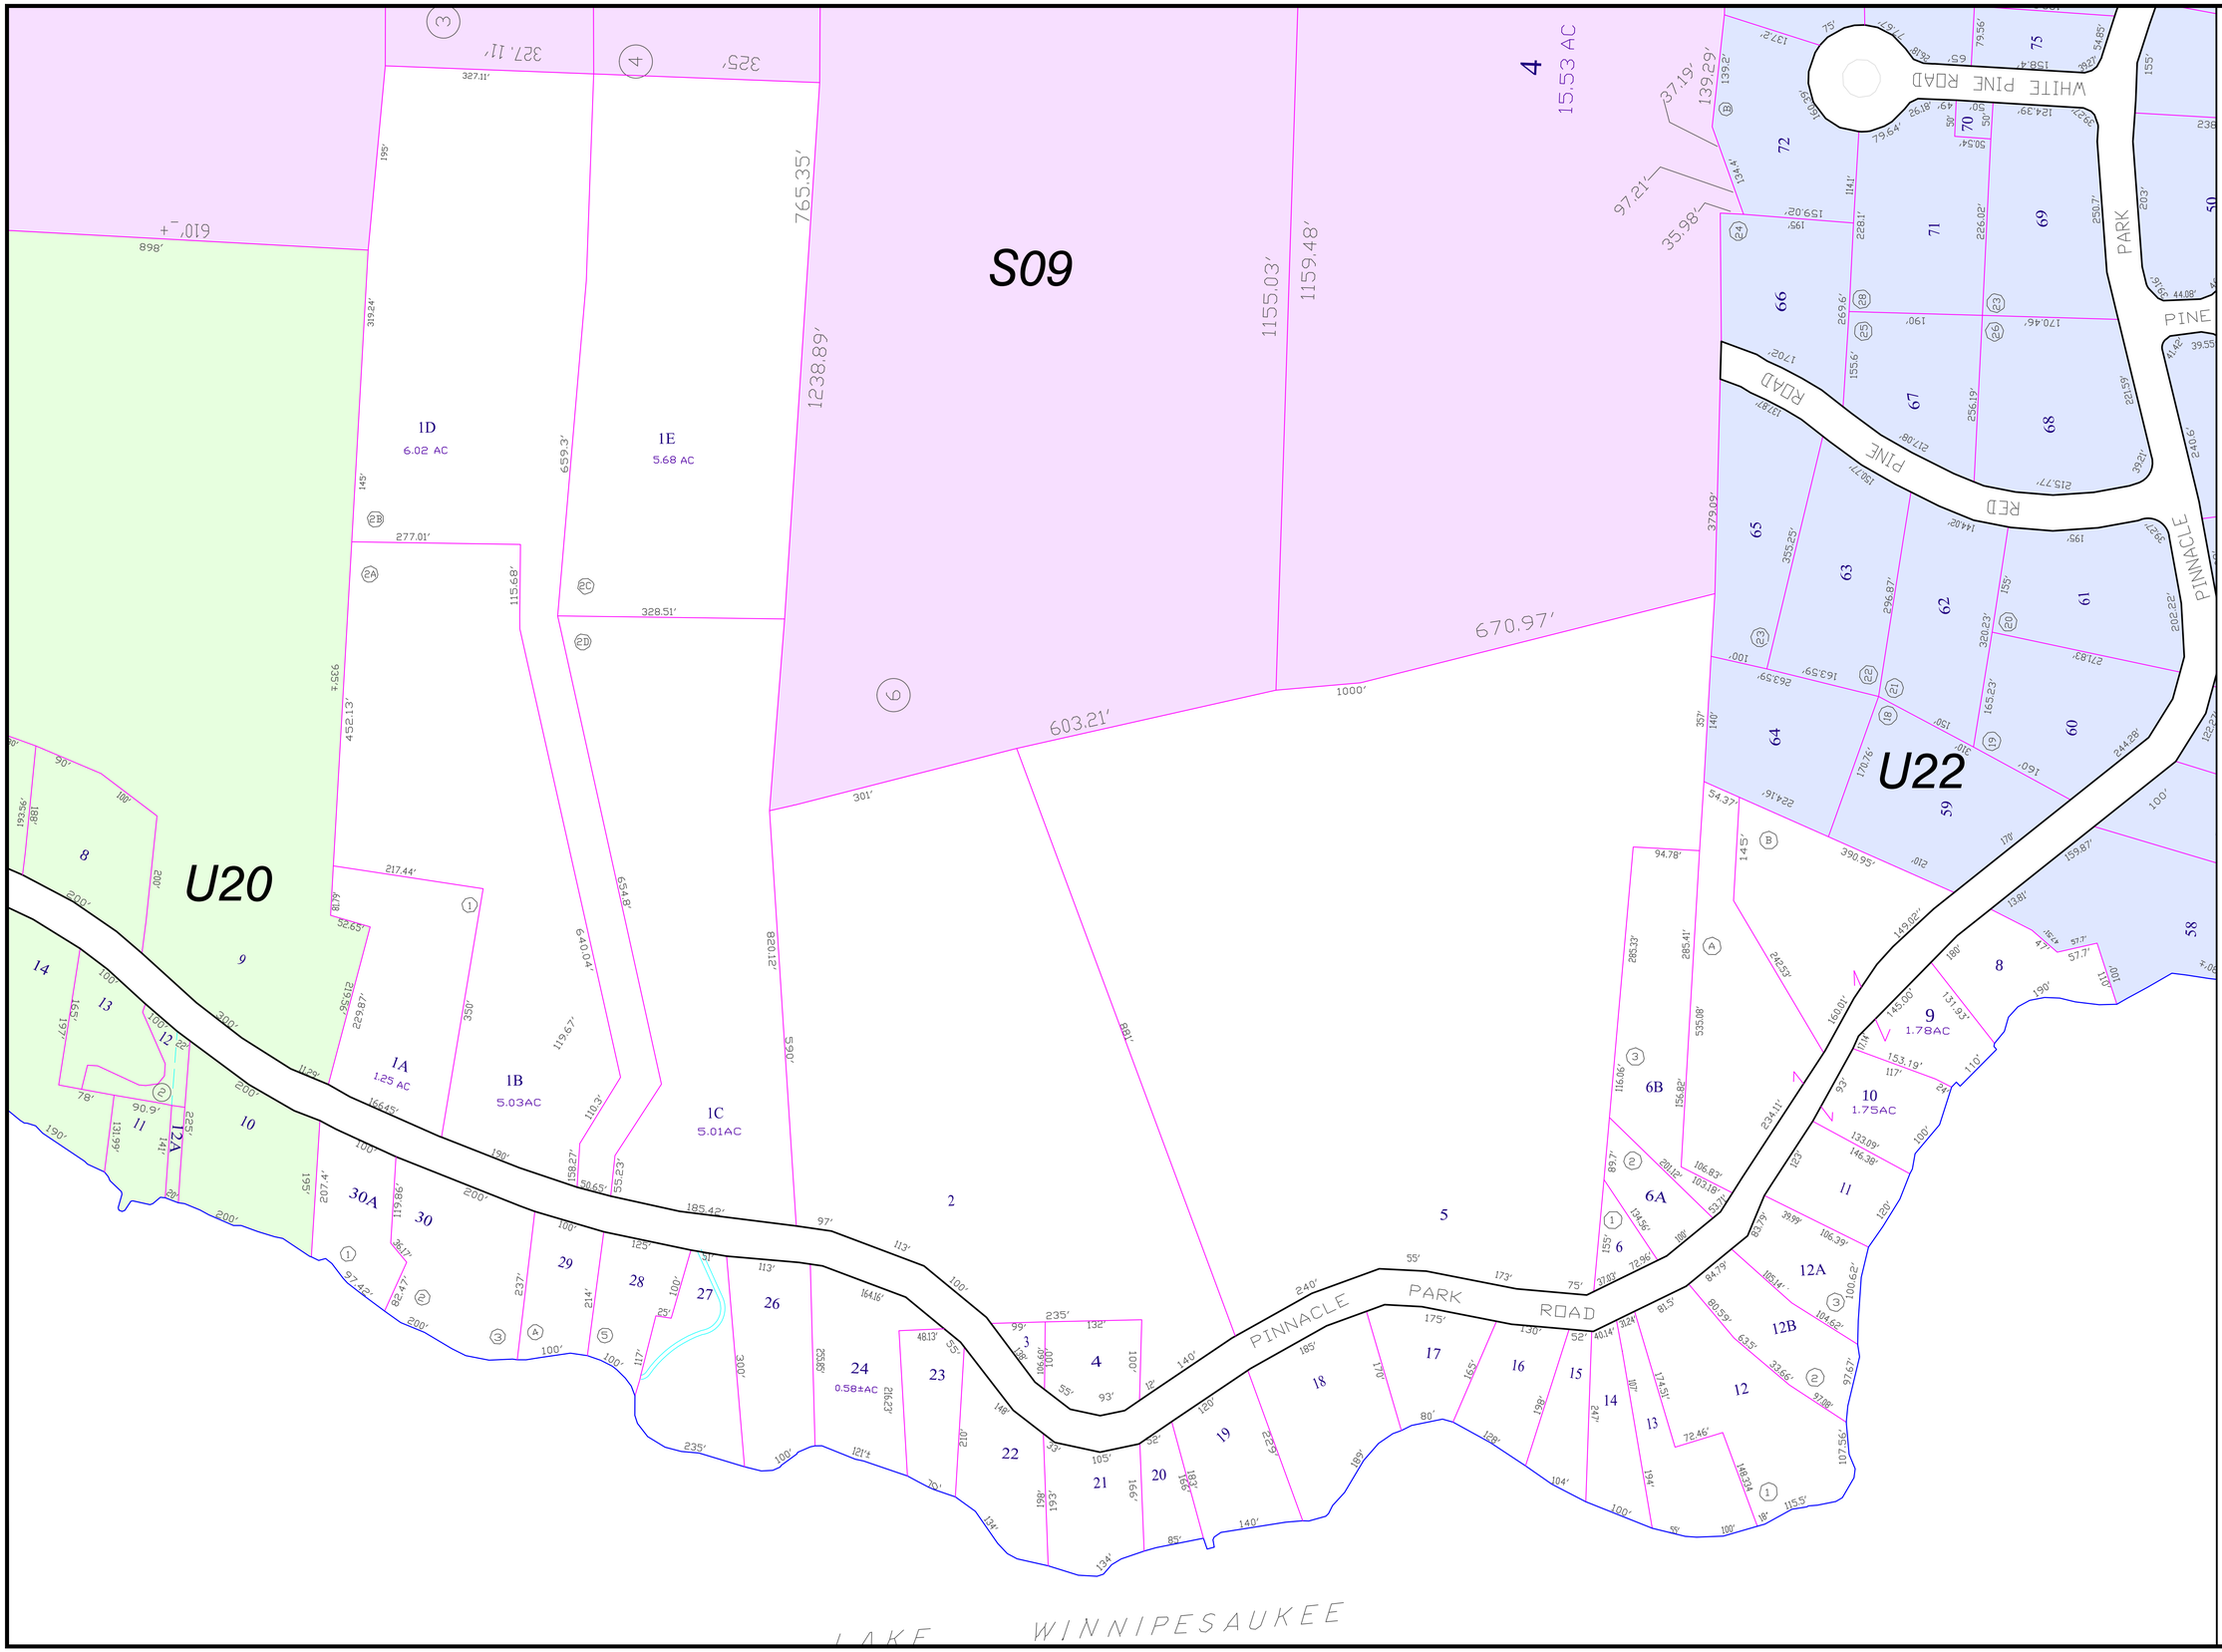
PROPERTY MAP
MEREDITH
NEW HAMPSHIRE
LEGEND
LOT DIMENSION
PROPERTY HOOKS
RIGHT OF WAY
EASEMENT
ABUTTING MAP NO. R11
PARCEL NUMBER 74
SUBDIVISION LOT NO. 4
STREET ADDRESS NO. 28
REVISED TO APRIL 1, 2015
FOR ASSESSMENT PURPOSES ONLY
NOT FOR PROPERTY CONVEYANCES
SCALE IN FEET
0 100 200
John E. O'Donnell & Associates
632 Bald Hill Road
New Gloucester, Maine 04260
U21
S09
U20
U22
4
15.53 AC
WHITE PINE ROAD
PARK
PINE
RED PINE ROAD
PINNACLE
PINNACLE PARK ROAD
LAKE WINNIPESAUKEE
1D
6.02 AC
1E
5.68 AC
1A
1.25 AC
1B
5.03AC
1C
5.01AC
24
0.58±AC
9
1.78AC
10
1.75AC
765.35'
1238.89'
1155.03'
1159.48'
670.97'
603.21'
327.11'
325'
610'±