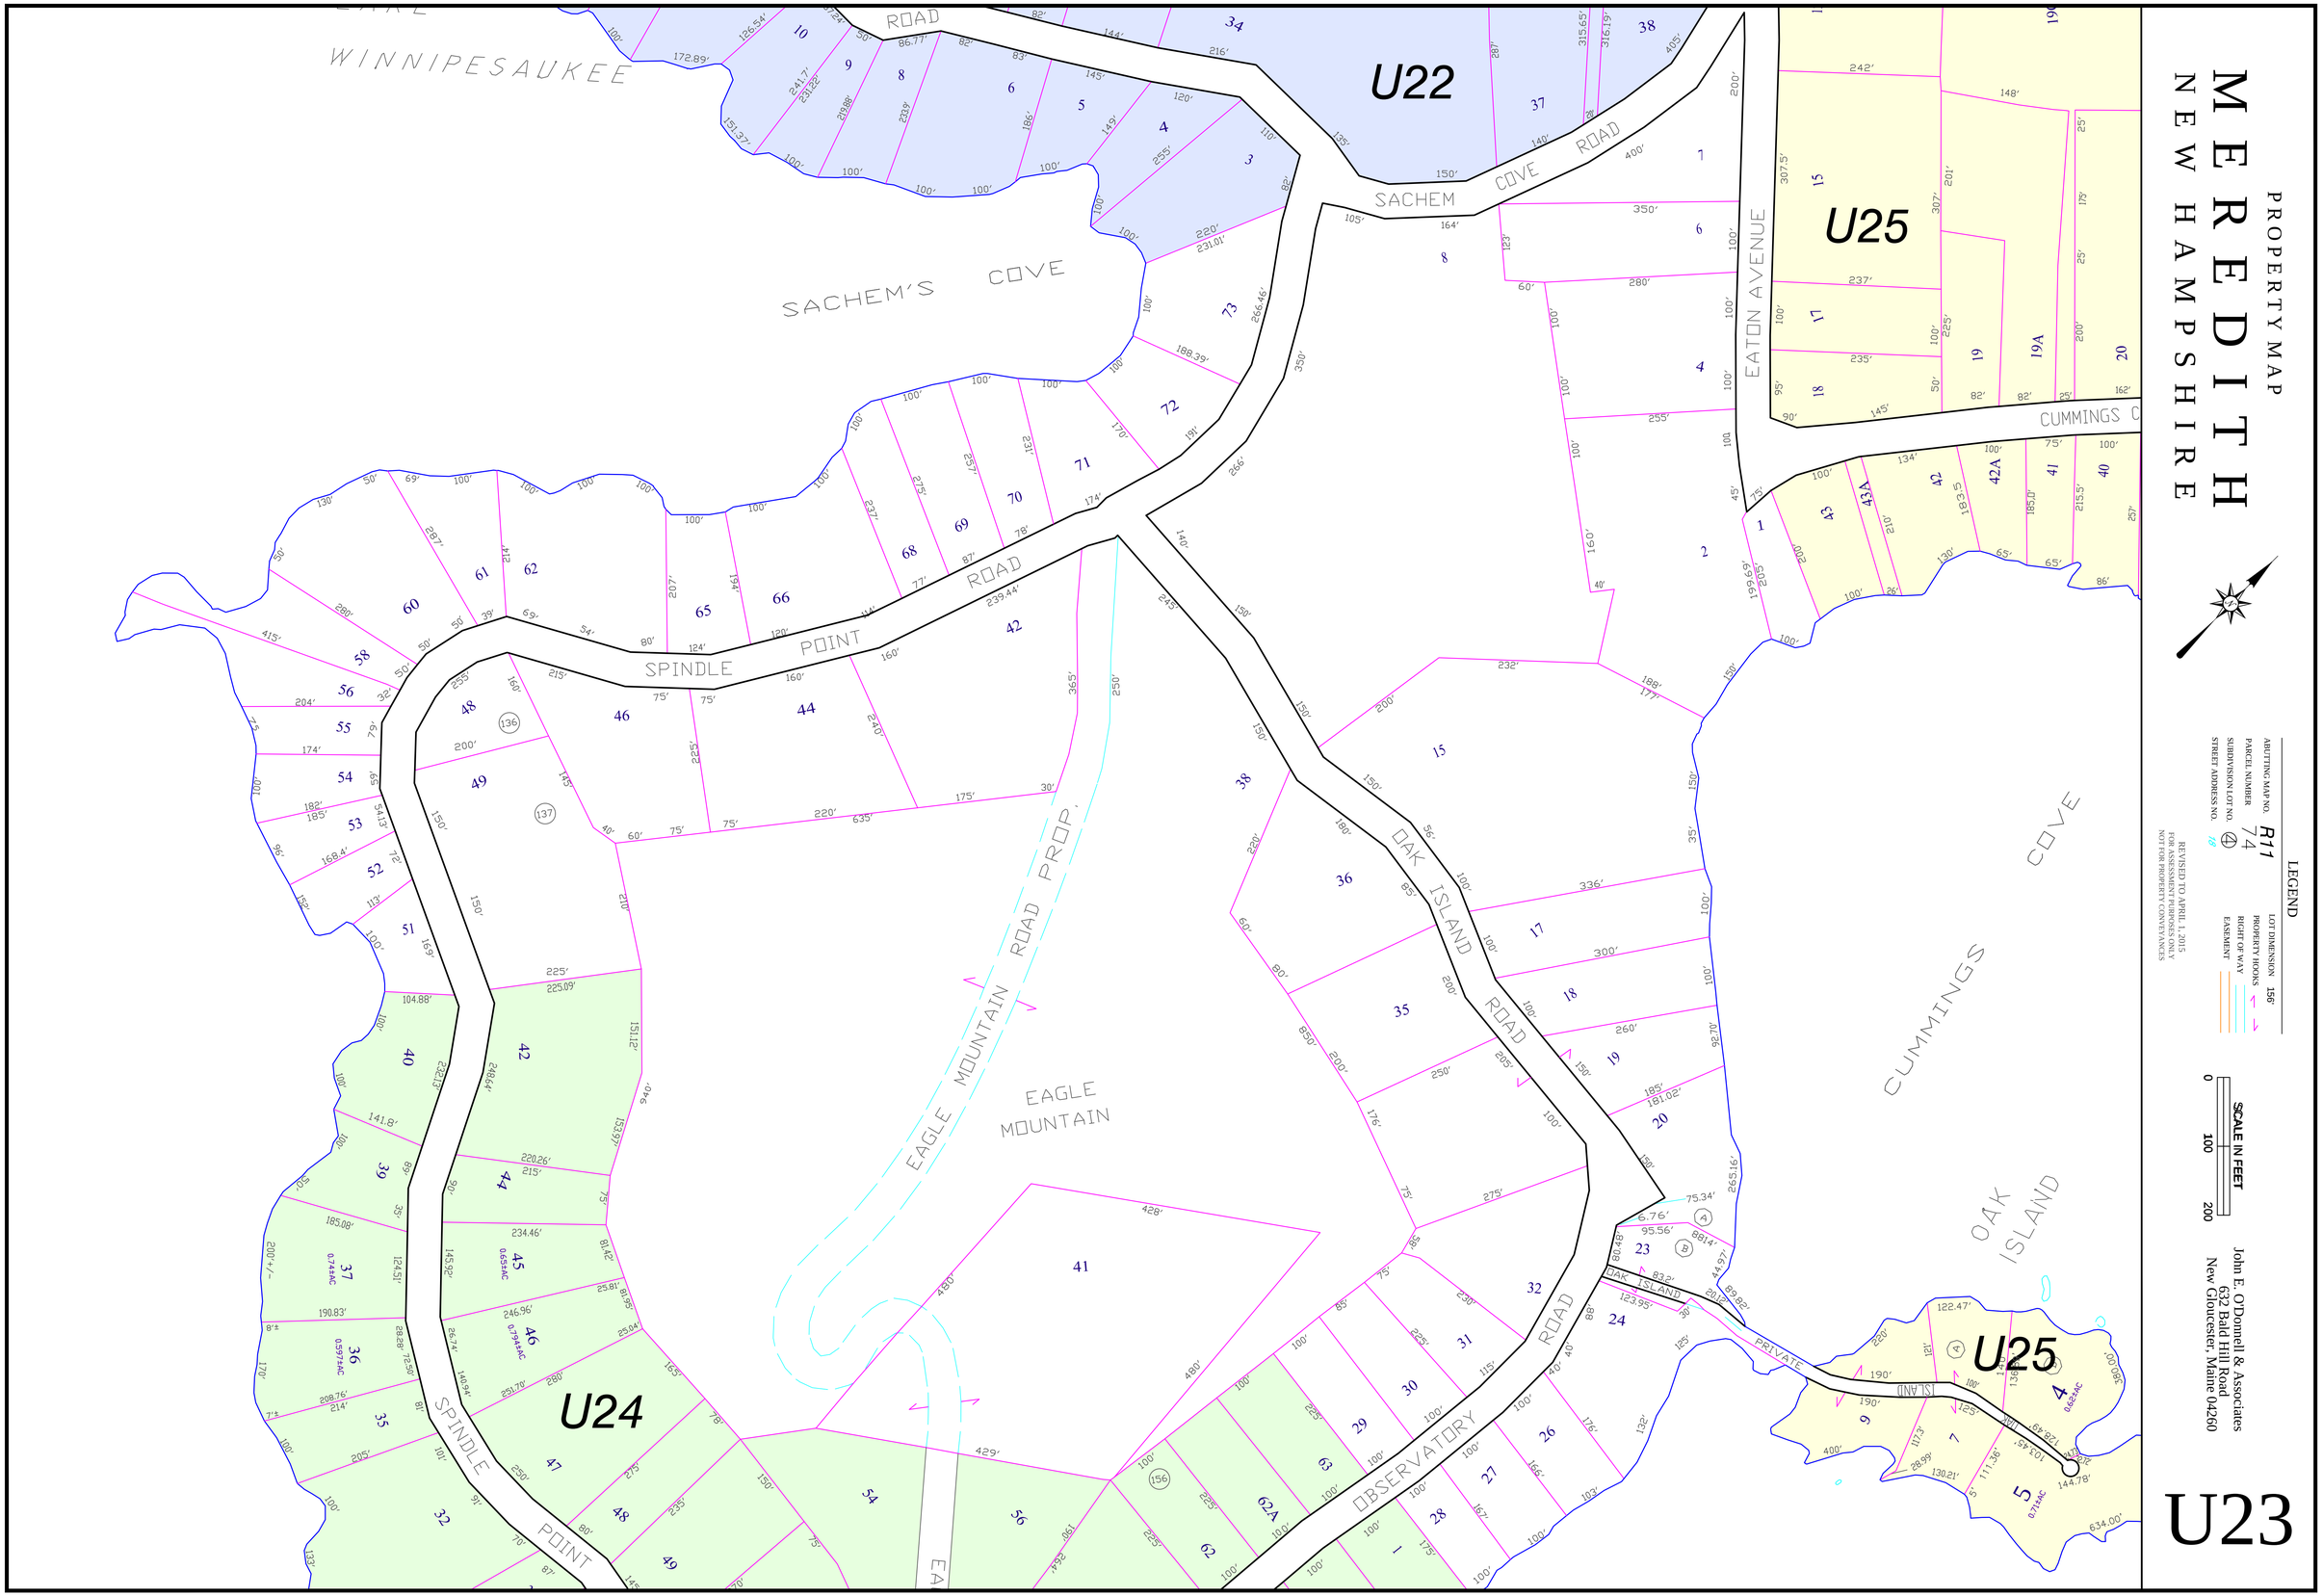
PROPERTY MAP
MEREDITH
NEW HAMPSHIRE
LEGEND
LOT DIMENSION 156'
PROPERTY HOOKS
RIGHT OF WAY
EASEMENT
ABUTTING MAP NO. R11 74
PARCEL NUMBER 4
SUBDIVISION LOT NO. 78
STREET ADDRESS NO.
REVISED TO APRIL 1, 2015
FOR ASSESSMENT PURPOSES ONLY
NOT FOR PROPERTY CONVEYANCES
SCALE IN FEET
0 100 200
John E. O'Donnell & Associates
632 Bald Hill Road
New Gloucester, Maine 04260
U23
U22
U25
U24
WINNIPESAUKEE
SACHEM'S COVE
SACHEM COVE ROAD
EATON AVENUE
CUMMINGS C
SPINDLE POINT ROAD
EAGLE MOUNTAIN ROAD PROP.
EAGLE MOUNTAIN
OAK ISLAND ROAD
OBSERVATORY ROAD
OAK ISLAND
PRIVATE
CUMMINGS COVE