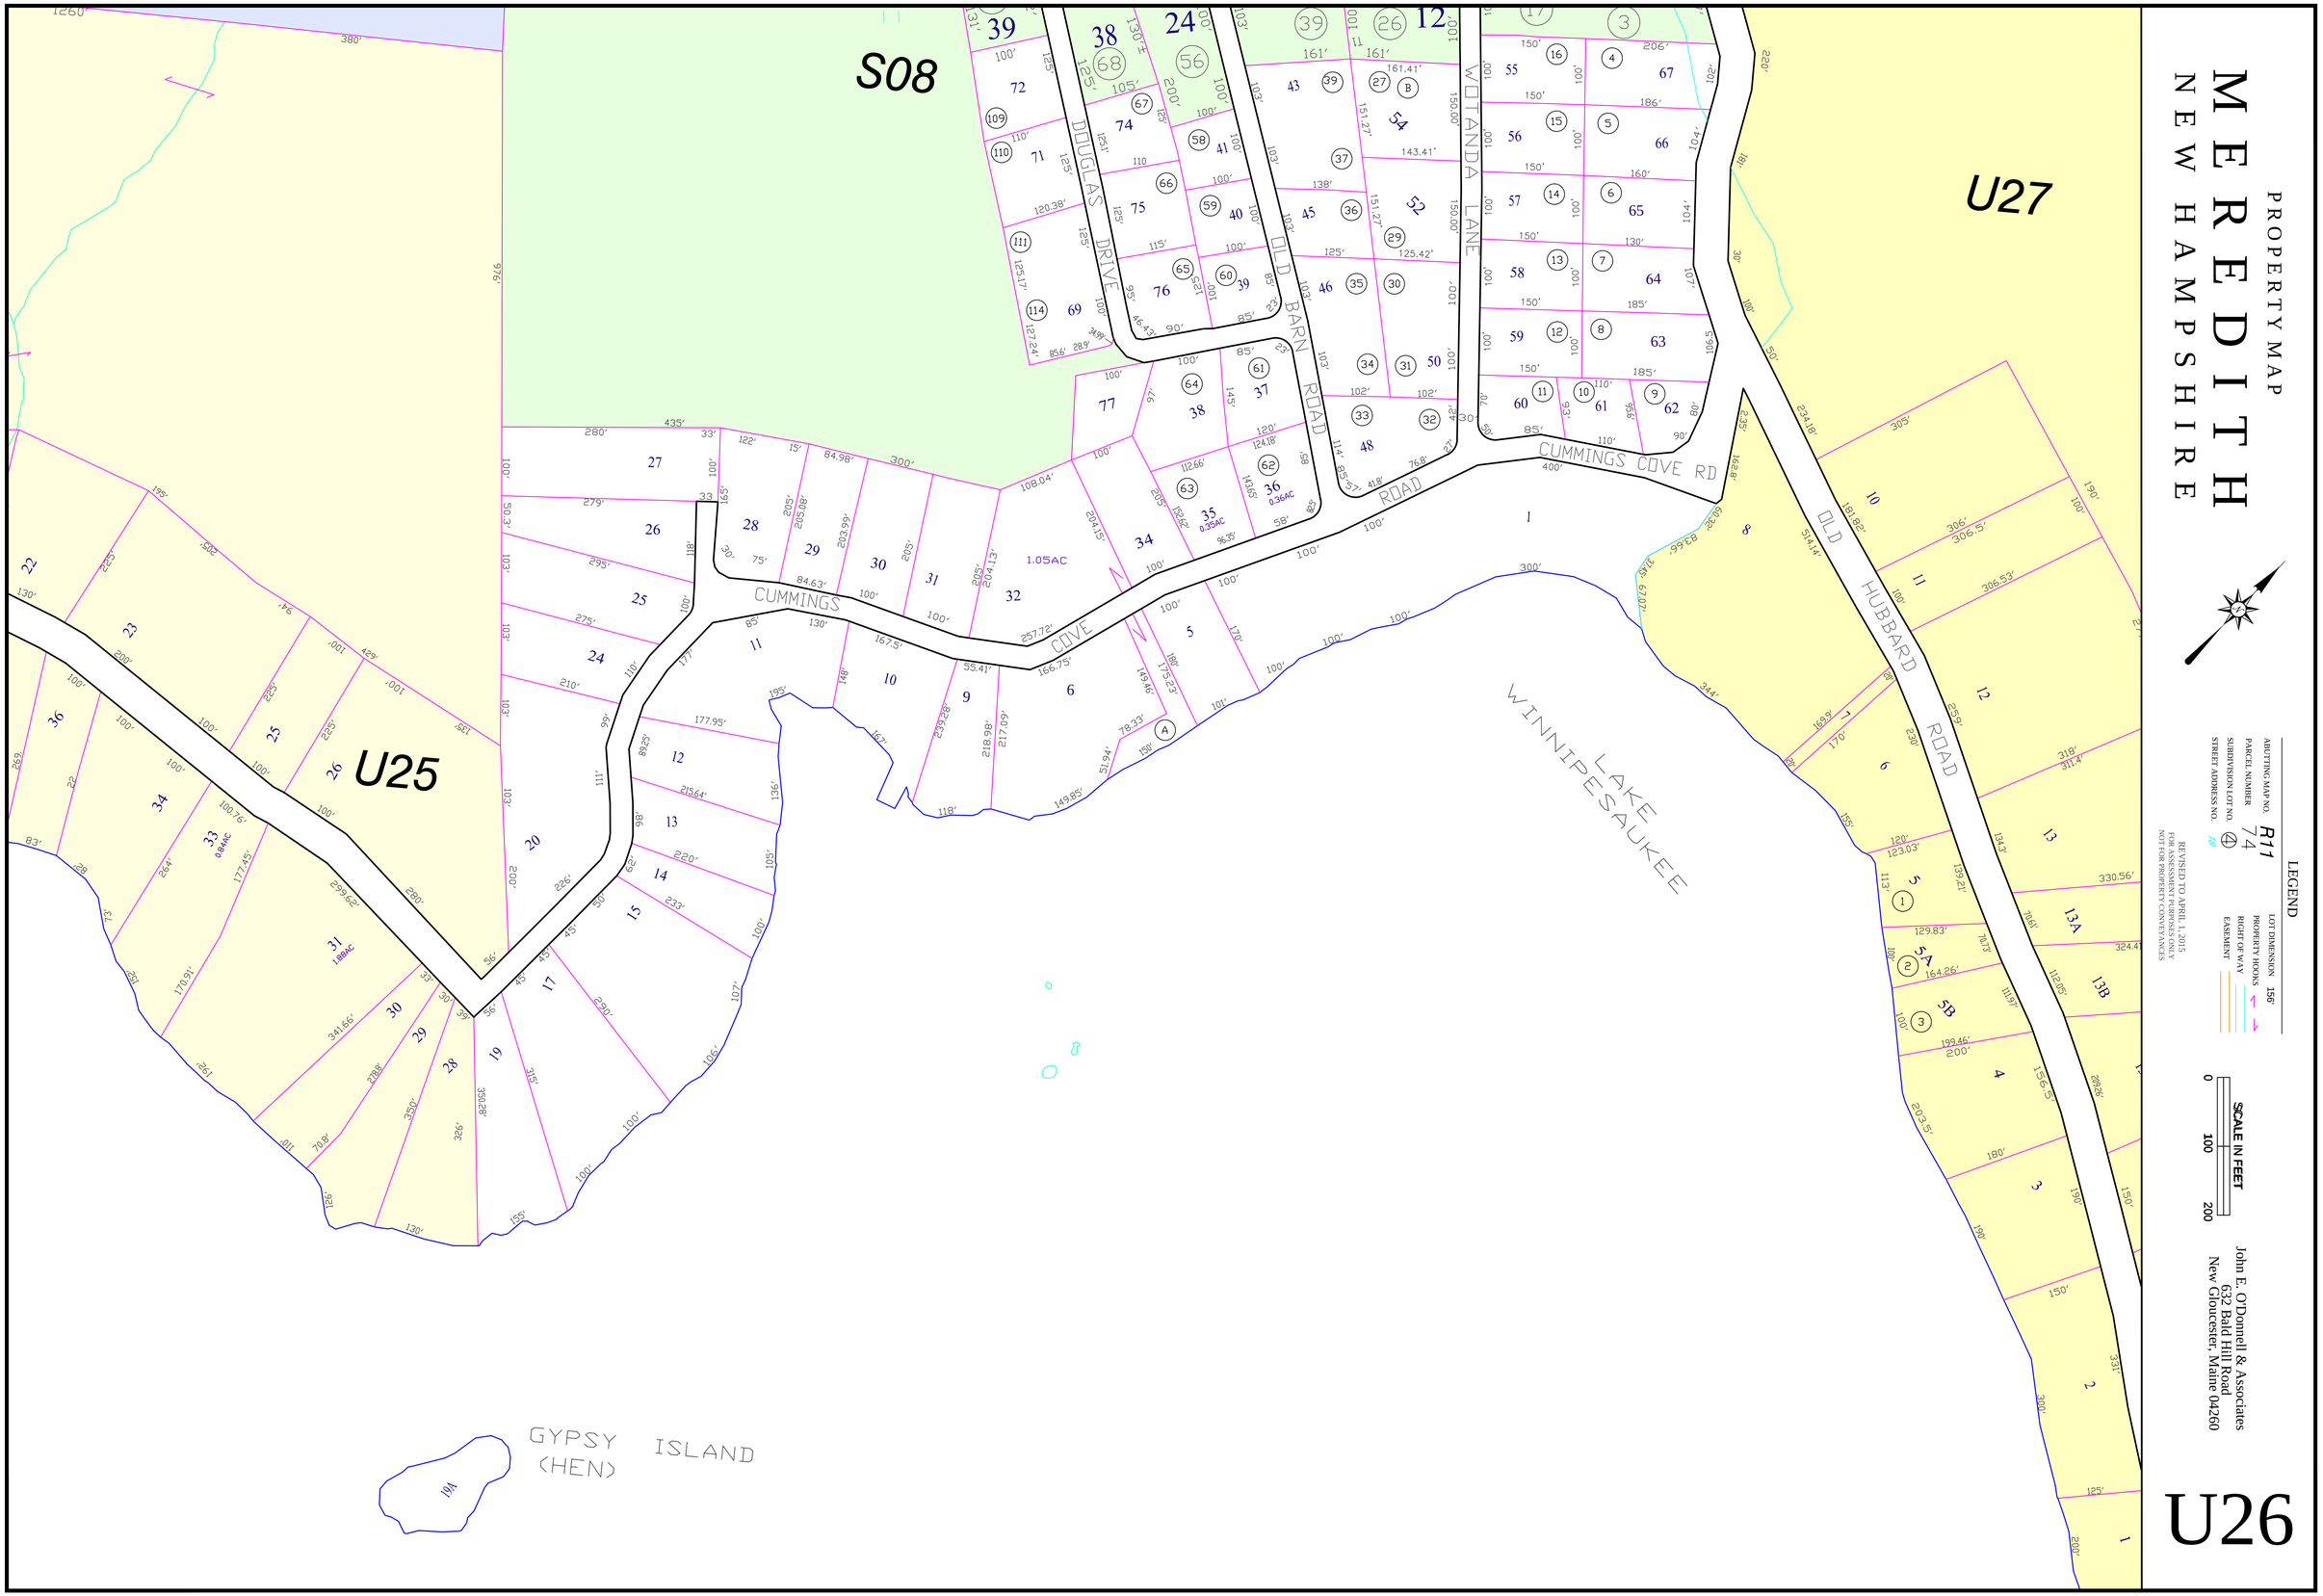
PROPERTY MAP
MEREDITH
NEW HAMPSHIRE
S08
U27
U25
U26
WOTANDA LANE
DOUGLAS DRIVE
OLD BARN ROAD
CUMMINGS COVE RD
CUMMINGS COVE ROAD
OLD HUBBARD ROAD
LAKE WINNIPESAUKEE
GYPSY (HEN) ISLAND
LEGEND
LOT DIMENSION 156'
PROPERTY HOOKS
RIGHT OF WAY
EASEMENT
ABUTTING MAP NO. R11
PARCEL NUMBER 74
SUBDIVISION LOT NO. 4
STREET ADDRESS NO. 88
REVISED TO APRIL 1, 2015
FOR ASSESSMENT PURPOSES ONLY
NOT FOR PROPERTY CONVEYANCES
SCALE IN FEET
0 100 200
John E. O'Donnell & Associates
632 Bald Hill Road
New Gloucester, Maine 04260