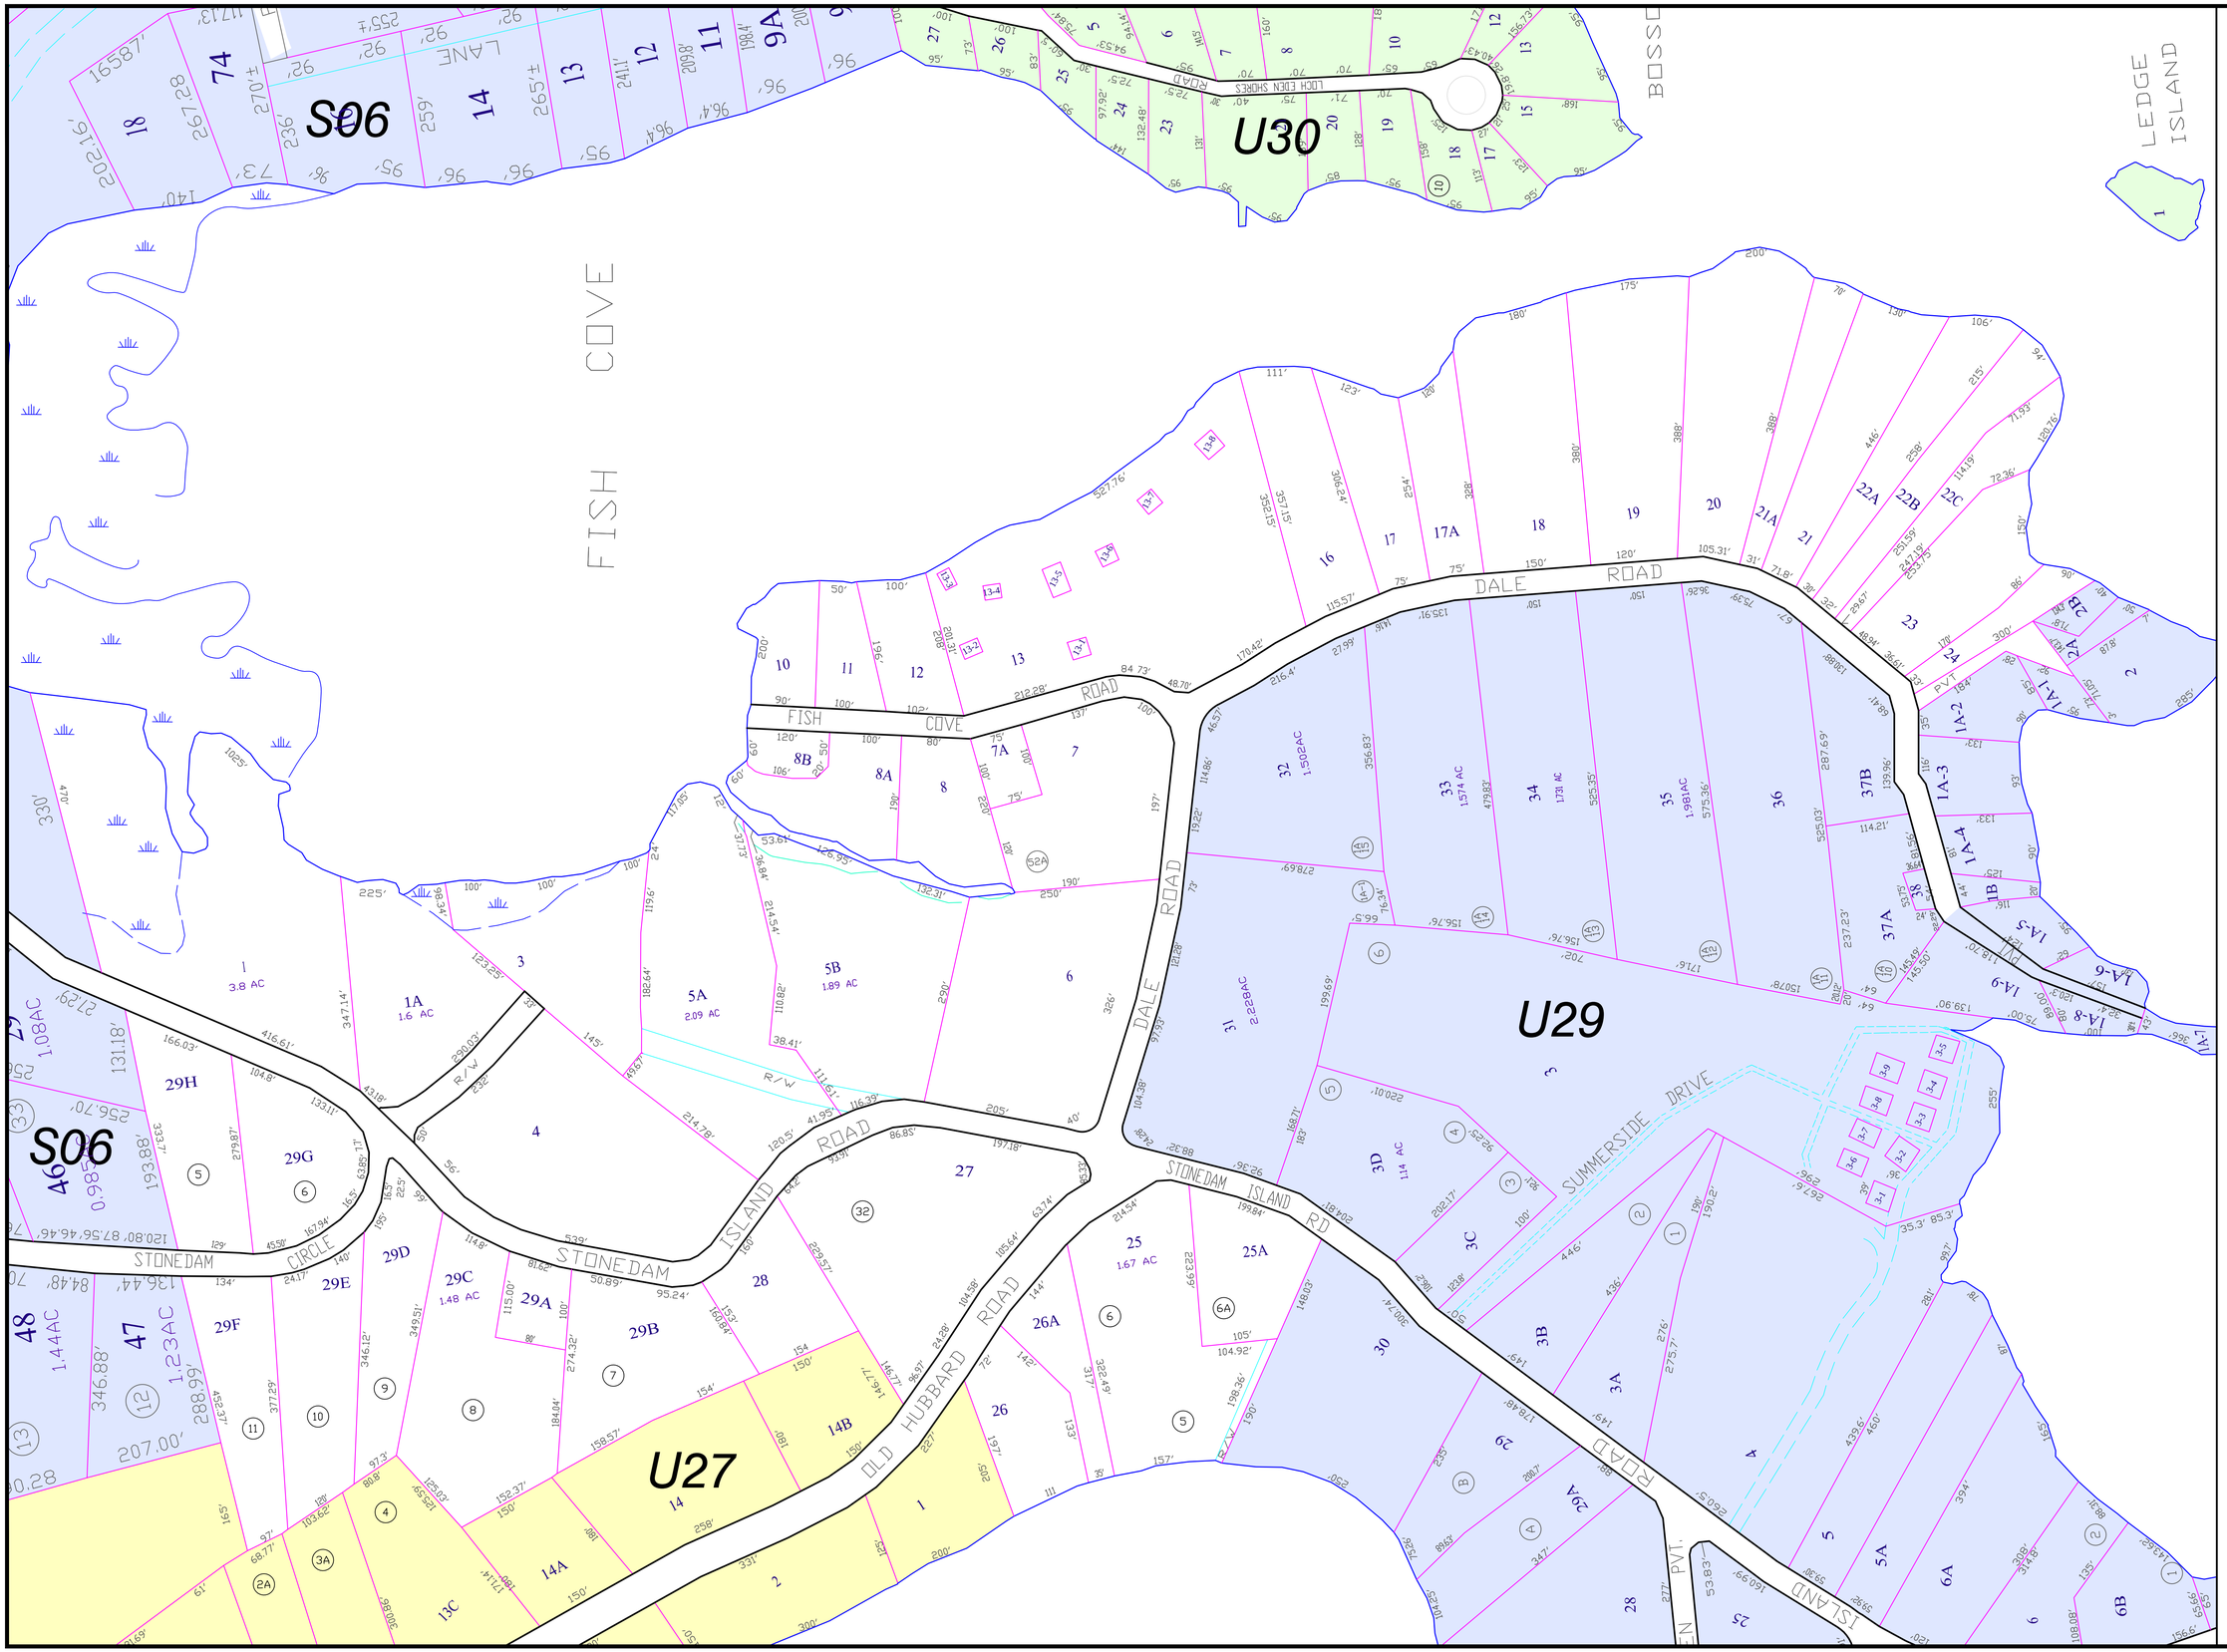
PROPERTY MAP
MEREDITH
NEW HAMPSHIRE
LEGEND
LOT DIMENSION 156'
PROPERTY HOOKS
RIGHT OF WAY
EASEMENT
SCALE IN FEET
0 100 200
ABUTTING MAP NO. R11
PARCEL NUMBER 74
SUBDIVISION LOT NO. 4
STREET ADDRESS NO. 89
REVISED TO APRIL 1, 2015
FOR ASSESSMENT PURPOSES ONLY
NOT FOR PROPERTY CONVEYANCES
John E. O'Donnell & Associates
632 Bald Hill Road
New Gloucester, Maine 04260
U28
U29
U30
U27
S06
FISH COVE
LOCH EDEN SHORES ROAD
BOSSO
LEDGE ISLAND
DALE ROAD
FISH COVE ROAD
SUMMERSIDE DRIVE
STONEDAM ISLAND RD
STONEDAM CIRCLE
STONEDAM ISLAND ROAD
OLD HUBBARD ROAD
ISLAND ROAD
PVT.