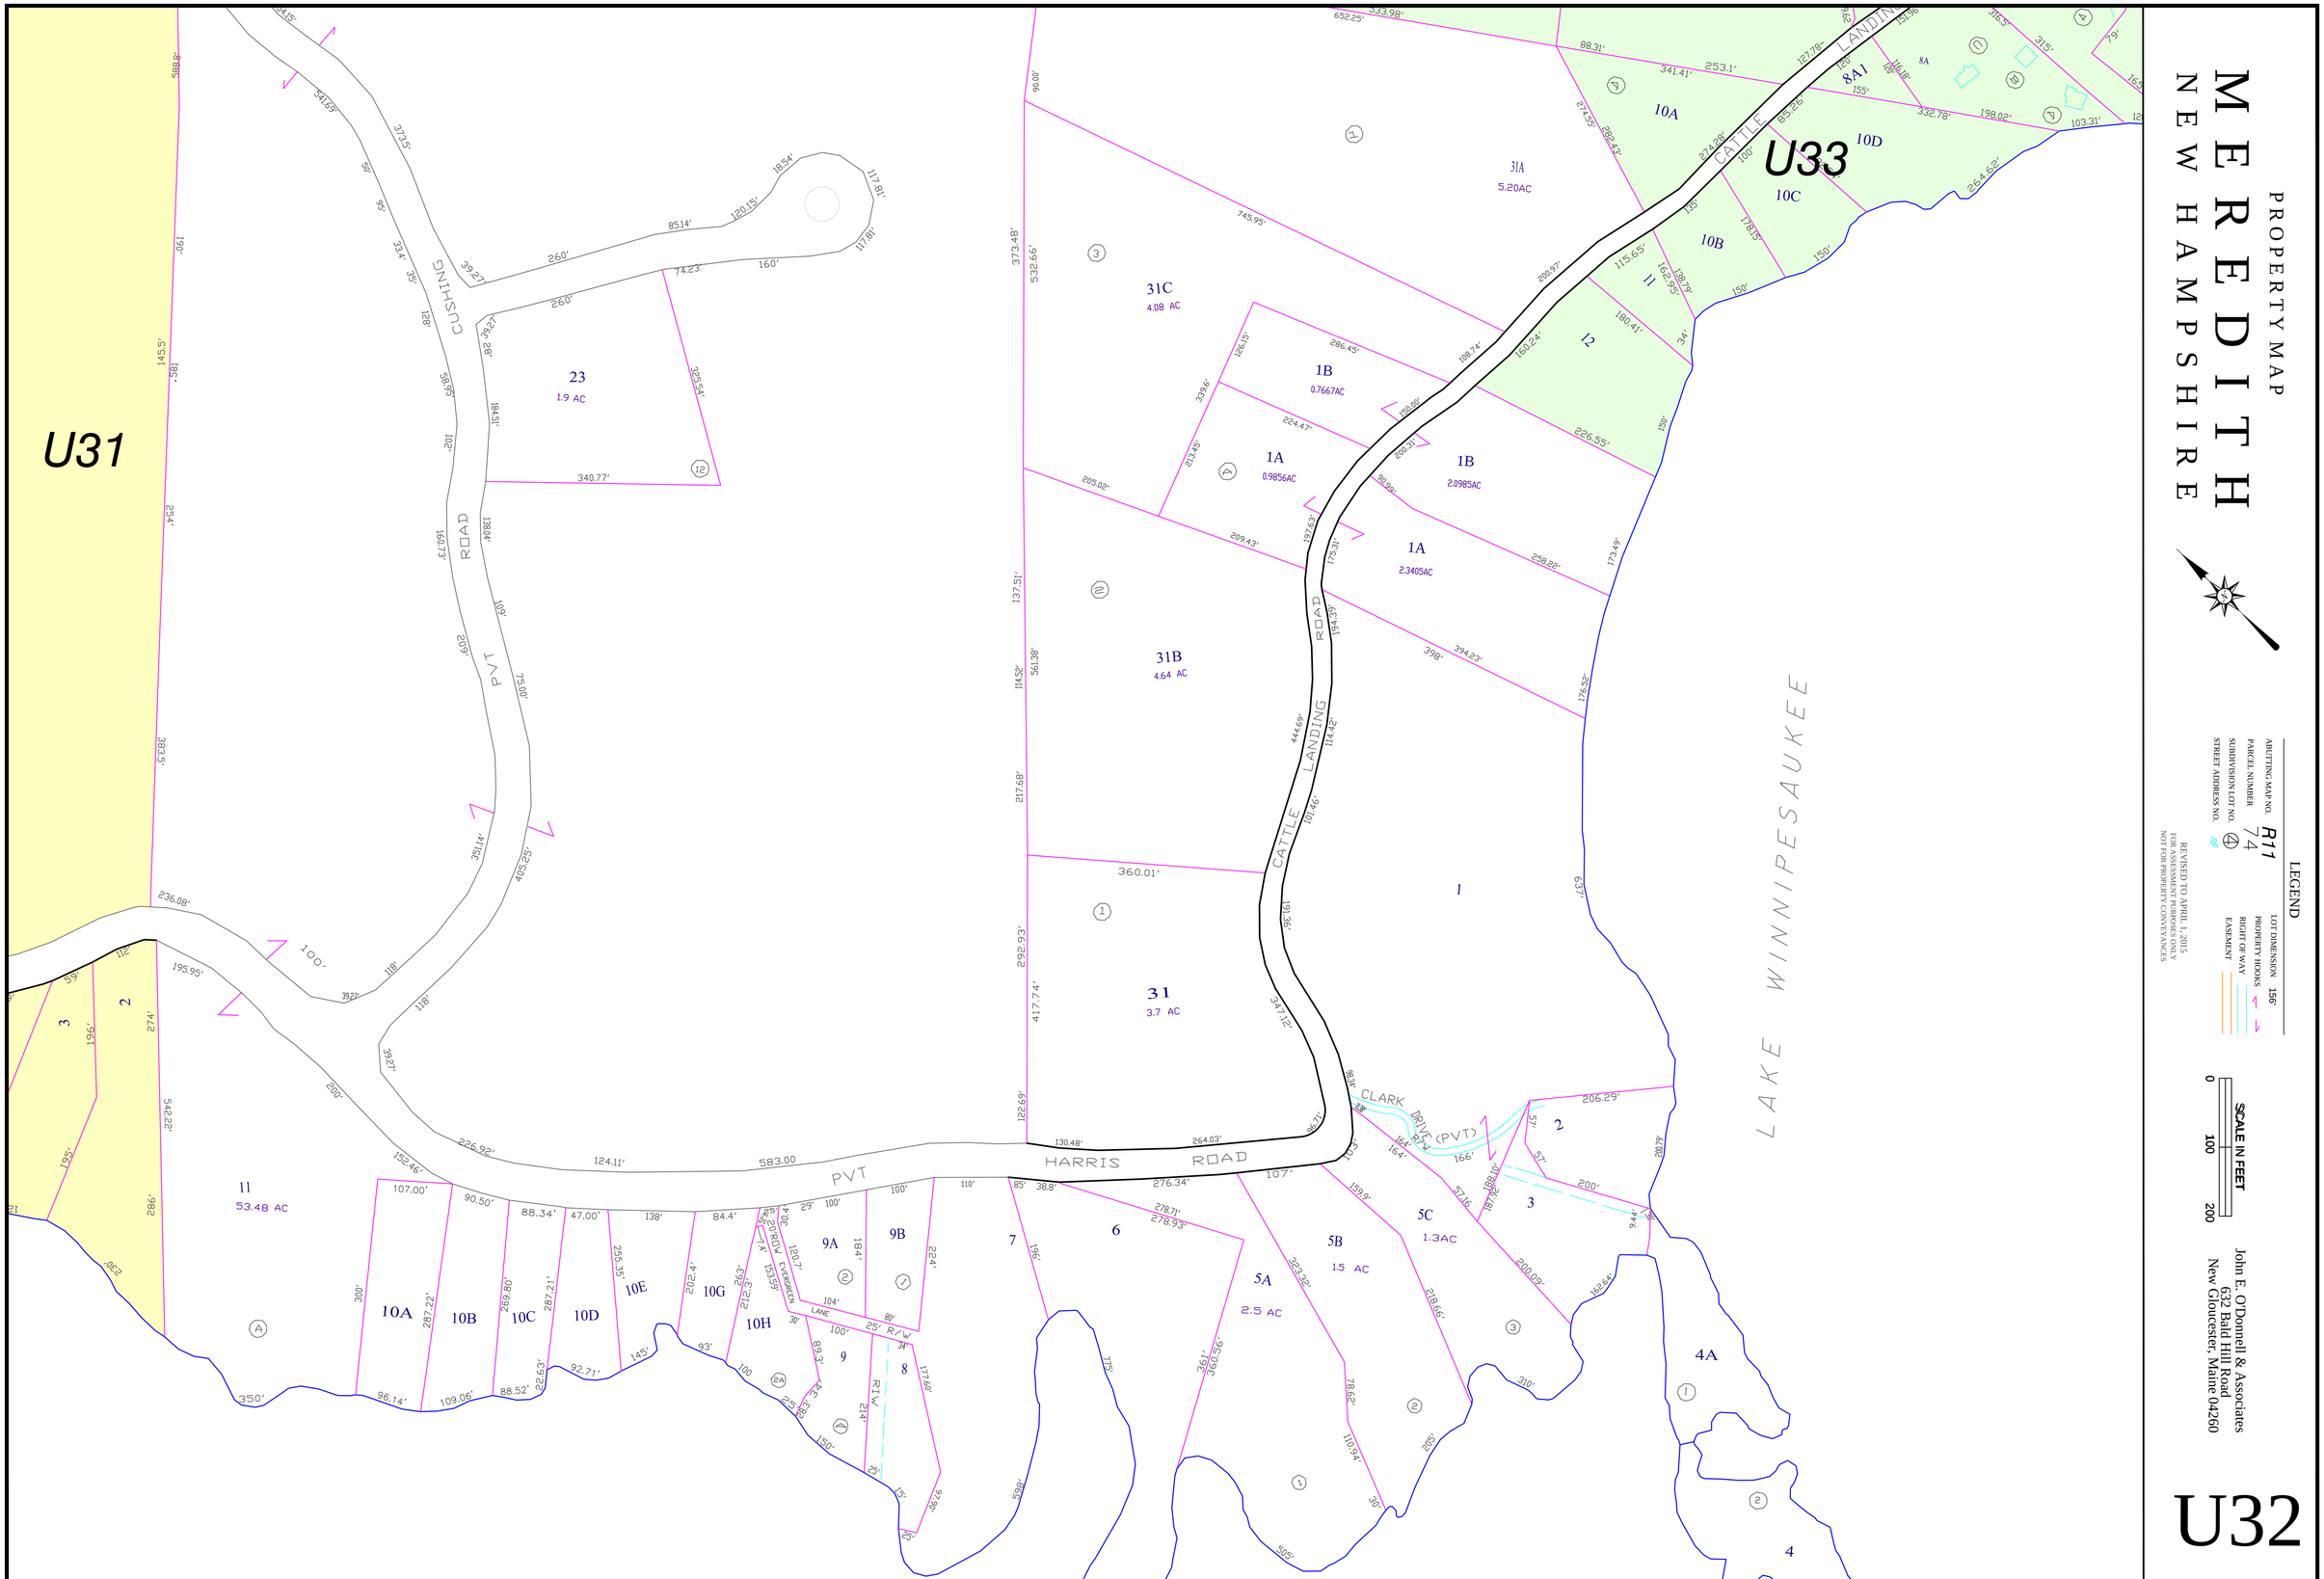
PROPERTY MAP
MEREDITH
NEW HAMPSHIRE
U31
U33
U32
CUSHING ROAD PVT
CATTLE LANDING ROAD
HARRIS ROAD PVT
CLARK DRIVE R/W (PVT)
LAKE WINNIPESAUKEE
23
1.9 AC
31A
5.20AC
31C
4.08 AC
31B
4.64 AC
31
3.7 AC
1A
0.9856AC
1B
0.7667AC
1A
2.3405AC
1B
2.0985AC
11
53.48 AC
5A
2.5 AC
5B
1.5 AC
5C
1.3AC
LEGEND
LOT DIMENSION
PROPERTY HOOKS
RIGHT OF WAY
EASEMENT
SCALE IN FEET
0
100
200
ABUTTING MAP NO. R11
PARCEL NUMBER 74
SUBDIVISION LOT NO. 4
STREET ADDRESS NO. 84
REVISED TO APRIL 1, 2015
FOR ASSESSMENT PURPOSES ONLY
NOT FOR PROPERTY CONVEYANCES
John E. O'Donnell & Associates
632 Bald Hill Road
New Gloucester, Maine 04260